

# DRAWING ISSUE SHEET

**Project:**

CNWQR - PHASE 3B

**Job Number:**

**Distribution:**

Attn:

Housing and Community Directorate

**Status: Part 8 Submission**

|                                     |               |
|-------------------------------------|---------------|
| E - Electronic copy for Information | H - Hard copy |
|-------------------------------------|---------------|

|          |   |
|----------|---|
| 25.03.22 | П |
|----------|---|

**DOCUMENT TITLE:**

|          |
|----------|
| Dwg. No. |
|----------|

|        |
|--------|
| Scale: |
|--------|

Size:

## Site Location Map Existing Context

|                      |
|----------------------|
| Proposed Site Layout |
|----------------------|

Proposed Street Elevations - Sheet 1 of 2

Proposed Street Elevations - Sheet 2 of 2

Proposed Site Sections - Sheet 1 of 2

Proposed Site Sections - Sheet 2 of 2

|                       |
|-----------------------|
| Proposed House Type A |
|-----------------------|

|                       |
|-----------------------|
| Proposed House Type B |
|-----------------------|

Proposed House Type C

Proposed House Type D

Proposed Corner Unit Type E - Sheet 1 of 2

Proposed Corner Unit Type E - Sheet 1 of 2

Phase 3B Visualisation - Sheet 1 of 2

Phase 3B Visualisation - Sheet 2 of 2

Signed:


### Status Codes:

P: Planning

T: Tender

C: Contract

X: Construction

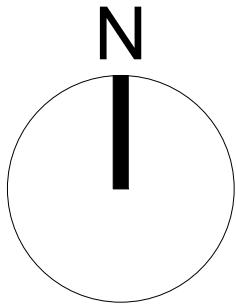

Do not scale from drawings. Use dimensioned figure only.  
Contractor to check all dimensions on site.  
City Architect to be informed of any discrepancies before work proceeds

Notes

- PHASE 1A: Completed
- PHASE 1B: Completed
- PHASE 1C: Due to commence 2022
- PHASE 2A: Completed
- PHASE 2B: Due to commence 2022
- PHASE 2C: Under Construction
- PHASE 3B: PROPOSED DEVELOPMENT SITE (62 No. UNITS)
- PHASE 4A: Separate Development in parallel with Phase 3B
- PHASE 3B SITE BOUNDARY (62 No. UNITS)
- PHASE 3B Part 8 Site Notice



|     |                         |          |
|-----|-------------------------|----------|
| A   | ISSUED FOR PART 8       | 25-03-22 |
| -   | PRE PART 8 CONSULTATION | 25-02-22 |
| Rev | Description             | Date     |
|     | Revisions               |          |

CITY ARCHITECT'S  
DEPARTMENT

Telephone: 021 4924335  
Email: city\_architect@corkcity.ie  
Web: http://www.corkcity.ie

TONY DUGGAN, CITY ARCHITECT,  
CORK CITY COUNCIL, CITY HALL, CORK, T12 T997



Team Leader: Mairead Power  
Project Architects: Eoin McElroy  
Project Technicians: Desmond Grace, Kieran Byrne  
Project Supervisor (PSDP):  
Quantity Surveyor:  
Civil / Structural Consultant:  
M & E Consultant:  
Landscape Architect:  
Fire Consultant:


SITE LOCATION MAP  
EXISTING CONTEXT

Scale: 1 : 1000 @ A1  
Date: OCT 2020  
Drawn By: DG  
Checked By: EMC

Plotfiles Ref:  
H:\1.PROJECTS\1 HOUSING\1 NEW  
BUILD\1 KNOCK PHASE 3B\CAD\1 3D\1  
REVIT\1\1 CNWQR-P3B.rvt

|             |        |          |
|-------------|--------|----------|
| Drawing No. | Status | Revision |
| P_3B-00     | PART 8 | A        |

Project  
CNWQR - PHASE 3B

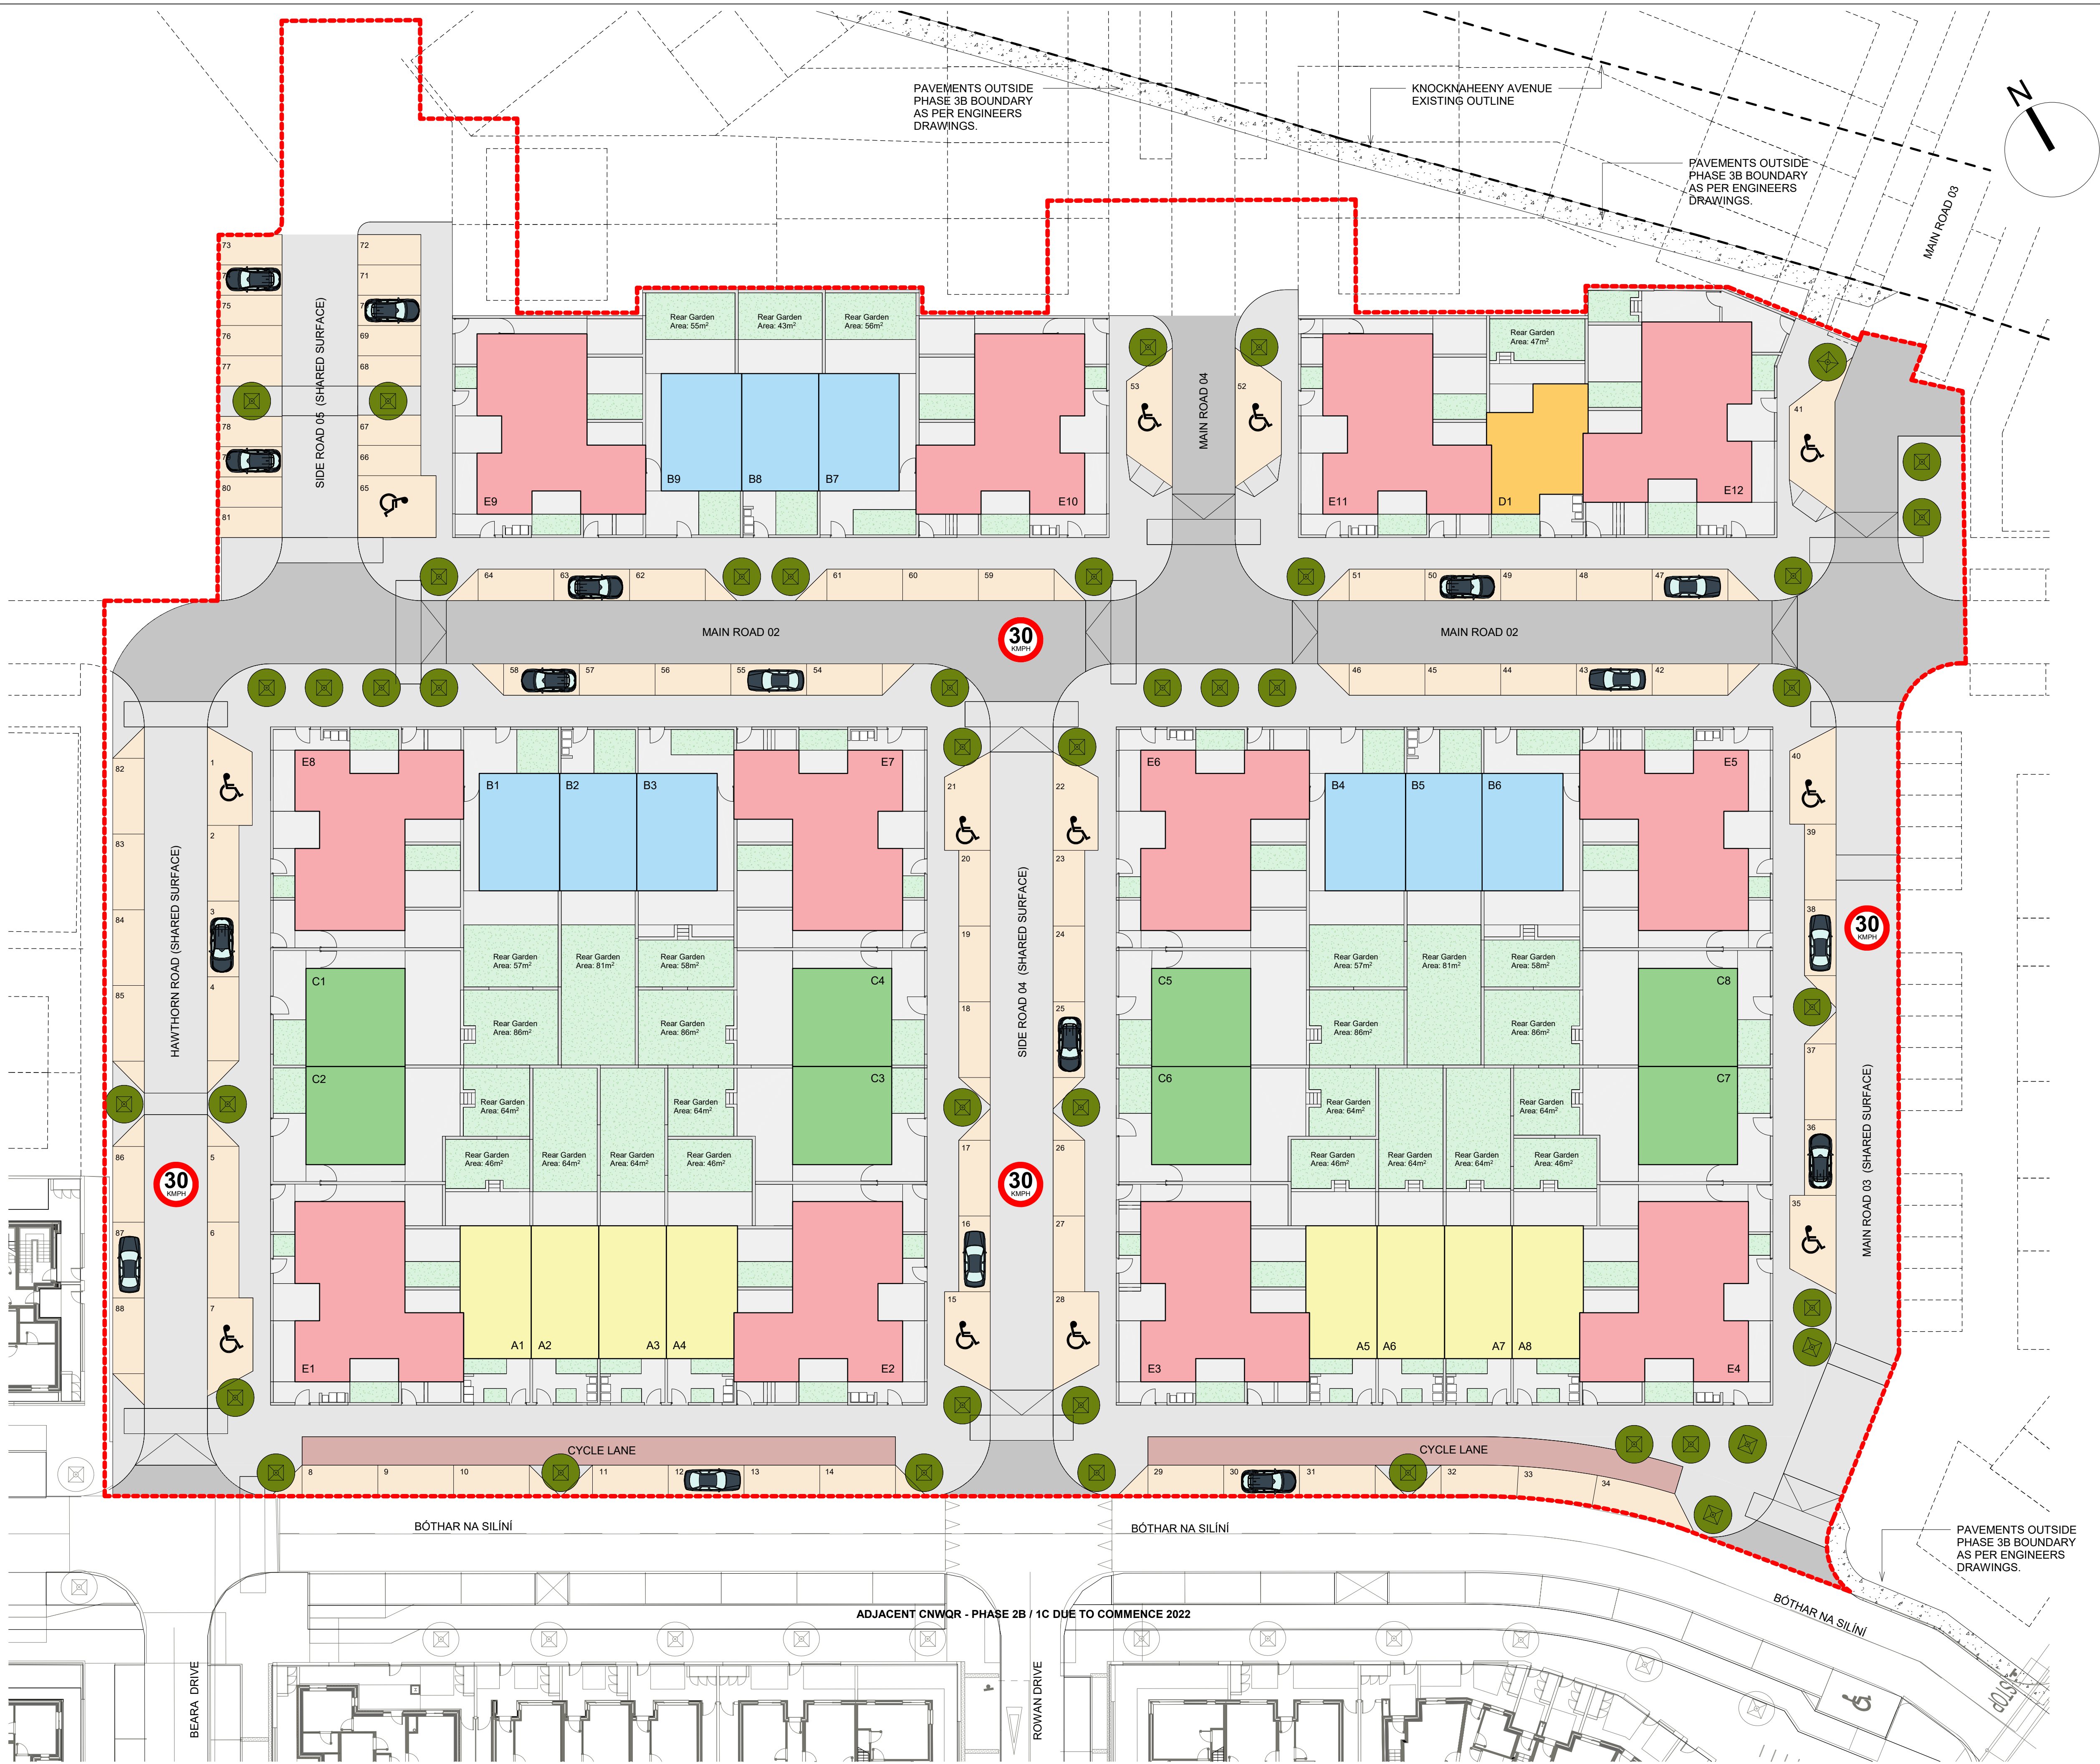

Do not scale from drawings. Use dimensioned figure only.  
Contractor to check all dimensions on site.  
City Architect to be informed of any discrepancies before work proceeds

#### Notes

- PHASE 3B SITE BOUNDARY (62 No. UNITS)**
- TYPE A:** 8 No. 3 Storey, 3 Bed, Terraced Houses
- TYPE B:** 9 No. 2 Storey, 3 Bed, Terraced Houses
- TYPE C:** 8 No. 2 Storey, 3 Bed, Semi-Detached Houses
- TYPE D:** 1 No. 3 Storey, 4 Bed, House
- TYPE E:** 12 No. 3 Storey, Corner Units: (12 No. 2 Bed, Apartments / 24 No. 2 Bed, Duplex Units)
- Front / Rear Garden Grass on Topsoil
- Front / Rear Hardstanding Concrete
- Cycle Lane
- On-Street Car Parking (88 No.)
- Shared Road Surfacing / Footpath
- Main Road - Asphalt with Silver Granite Chip
- Proposed New Trees
- Future CNWQR Phases



|     |                         |          |
|-----|-------------------------|----------|
| A   | ISSUED FOR PART 8       | 25-03-22 |
| -   | PRE PART 8 CONSULTATION | 25-02-22 |
| Rev | Description             | Date     |
|     | Revisions               |          |

#### CITY ARCHITECT'S DEPARTMENT

Telephone: 021 4924335  
Email: city\_architect@corkcity.ie  
Web: http://www.corkcity.ie

TONY DUGGAN, CITY ARCHITECT,  
CORK CITY COUNCIL, CITY HALL, CORK, T12 T997



Team Leader: Mairead Power  
Project Architects: Eoin McElroy  
Project Technicians: Desmond Grace, Kieran Byrne  
Project Supervisor (PSDP):  
Quantity Surveyor:  
Civil / Structural Consultant:  
M & E Consultant:  
Landscape Architect:  
Fire Consultant:

Title: **PROPOSED SITE LAYOUT**  
Scale: 1 : 250 @ A1  
Date: OCT 2020  
Drawn By: DG  
Checked By: EMc


Plotfiles Ref:  
H:\1.PROJECTS\1 HOUSING\1 NEW BUILD\1 KNOCK PHASE 3B\CAD\1 3D\1 REVIT\1\1 CNWQR-P3B.rvt

|             |        |          |
|-------------|--------|----------|
| Drawing No. | Status | Revision |
| P_3B-01     | PART 8 | A        |

Project: **CNWQR - PHASE 3B**




Project  
CNWQR - PHASE 3B

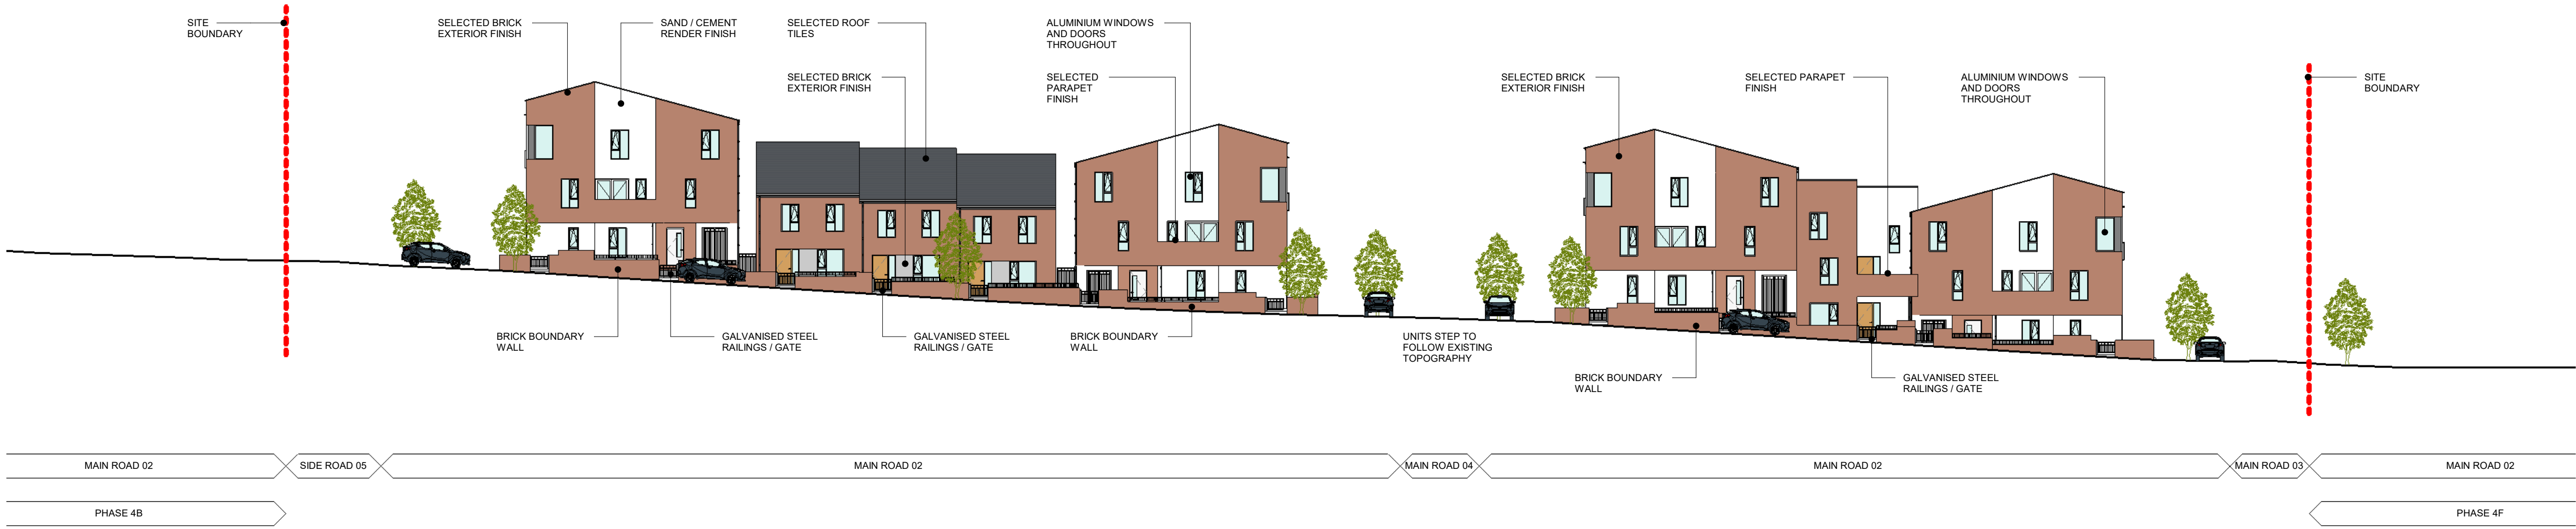


### 1 SECTION THROUGH MAIN ROAD 02 FACING NORTH

P\_3B-03 1 : 250

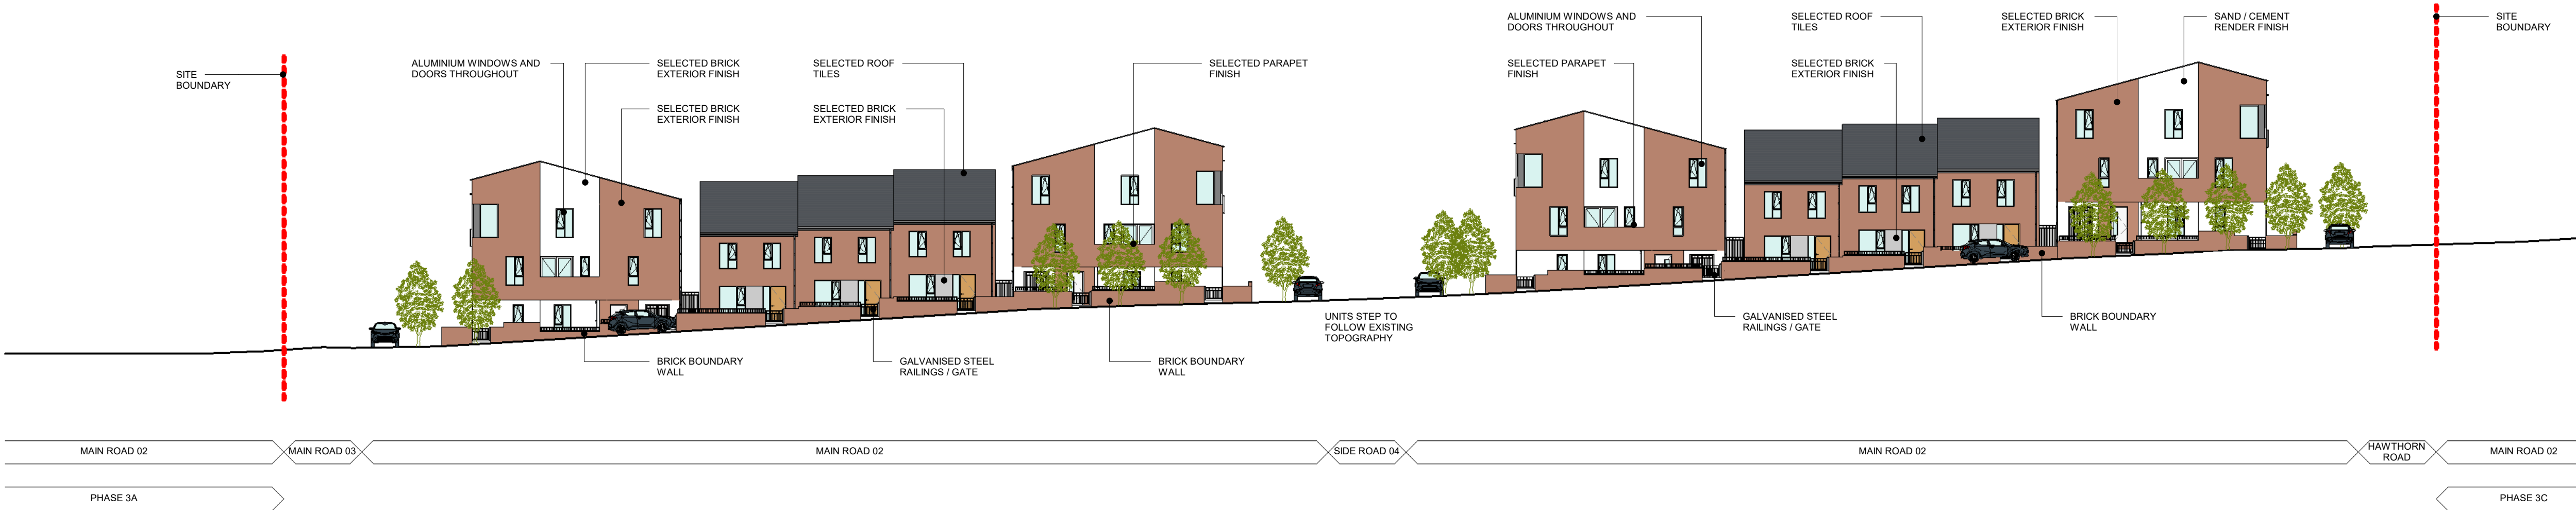

### 2 SECTION THROUGH MAIN ROAD 02 FACING SOUTH

P\_3B-03 1 : 250

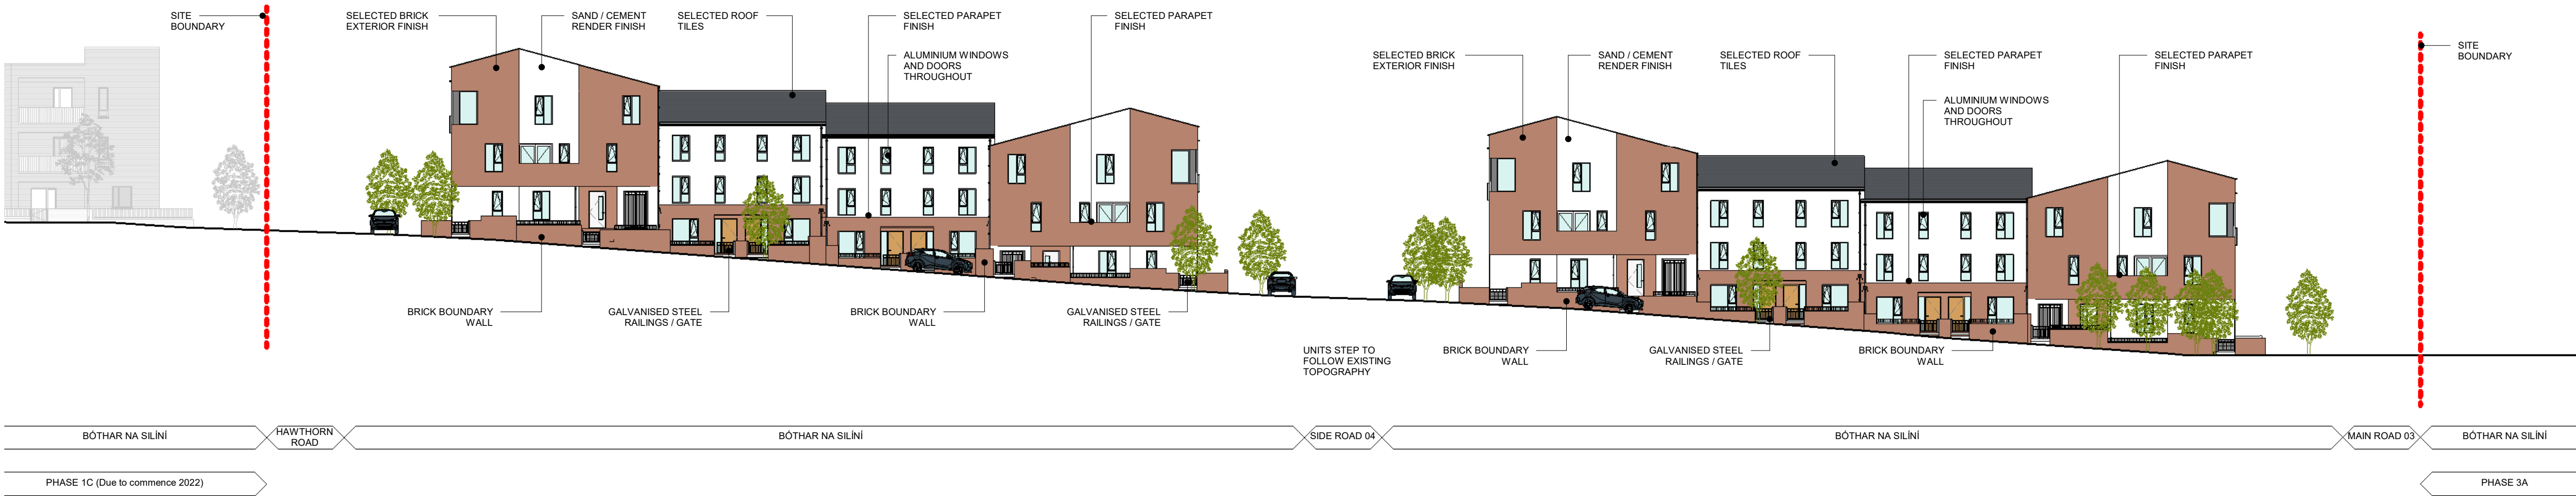


### 3 SECTION THROUGH BÓTHAR NA SILÍNÍ FACING NORTH

P\_3B-03 1 : 250

Do not scale from drawings. Use dimensioned figure only.  
Contractor to check all dimensions on site.  
City Architect to be informed of any discrepancies before work proceeds

Notes

KEY PLAN (Scale 1:1000)

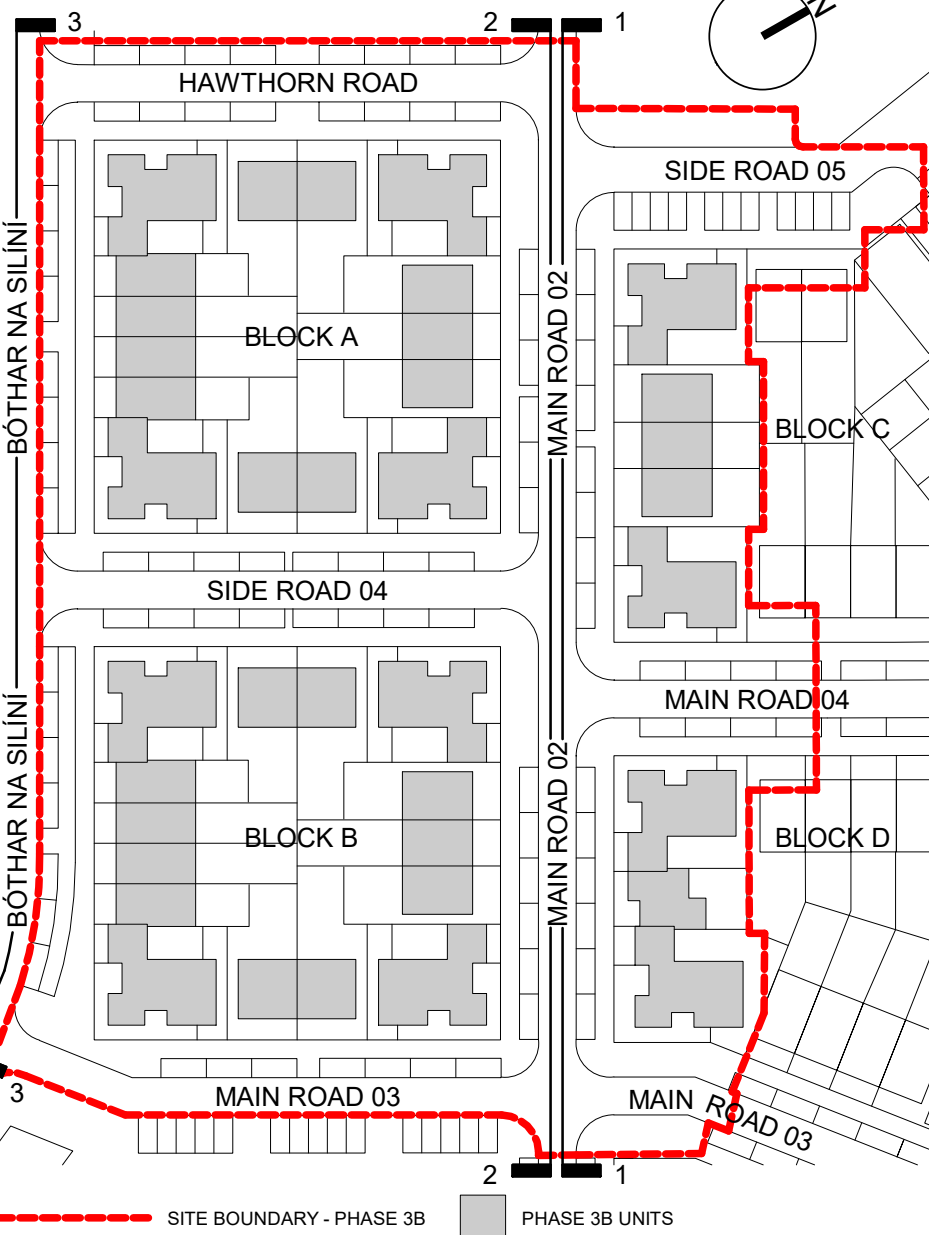

### CITY ARCHITECT'S DEPARTMENT

Telephone: 021 4924335  
Email: city\_architect@corkcity.ie  
Web: http://www.corkcity.ie

TONY DUGGAN, CITY ARCHITECT,  
CORK CITY COUNCIL, CITY HALL, CORK, T12 T997



Team Leader: Mairead Power  
Project Architects: Eoin McElroy  
Project Technicians: Desmond Grace, Kieran Byrne  
Project Supervisor (PSDP):  
Quantity Surveyor:  
Civil / Structural Consultant:  
M & E Consultant:  
Landscape Architect:  
Fire Consultant:

Title: PROPOSED STREET ELEVATIONS - SHEET 2 OF 2

Scale: 1 : 250 @ A1  
Date: OCT 2020  
Drawn By: DG  
Checked By: EMc

Plotfiles Ref:  
H:\1.PROJECTS\1 HOUSING\ NEW BUILD\ KNOCK PHASE 3B\ CAD\ 3D\ REVIT\ L:\CNWQR-P3B.rvt

Drawing No.  
P\_3B-03

Status  
PART 8


Revision  
A

Project  
CNWQR - PHASE 3B

Do not scale from drawings. Use dimensioned figure only.  
Contractor to check all dimensions on site.  
City Architect to be informed of any discrepancies before work proceeds

Notes

### KEY PLAN (Scale 1:1000)

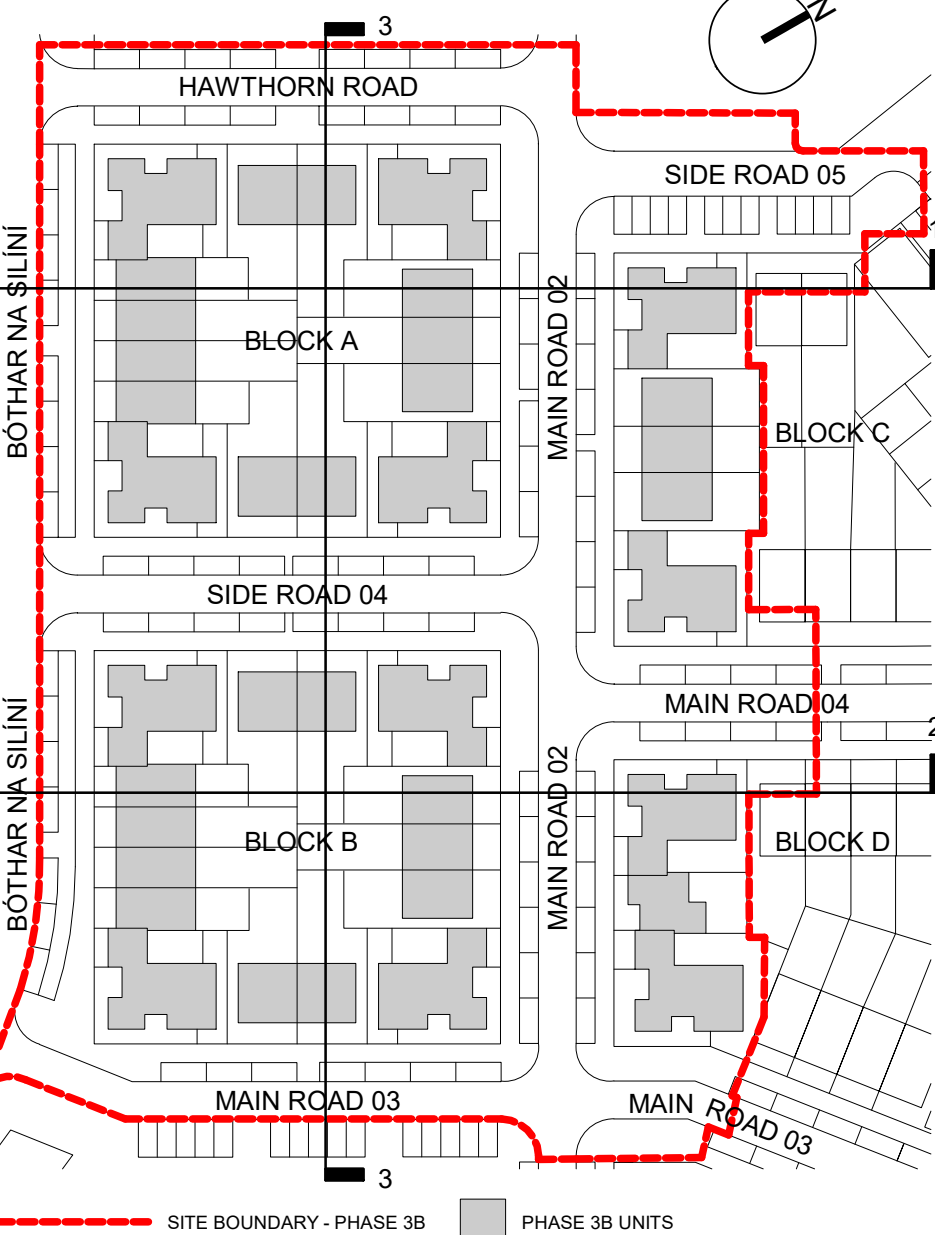

|           |                         |          |
|-----------|-------------------------|----------|
| A         | ISSUED FOR PART 8       | 25-03-22 |
|           | PRE PART 8 CONSULTATION | 25-02-22 |
| Rev       | Description             | Date     |
| Revisions |                         |          |

### CITY ARCHITECT'S DEPARTMENT

Telephone: 021 4924335  
Email: city\_architect@corkcity.ie  
Web: http://www.corkcity.ie




TONY DUGGAN, CITY ARCHITECT,  
CORK CITY COUNCIL, CITY HALL, CORK, T12 T997

Team Leader: Mairead Power  
Project Architects: Eoin McElroy  
Project Technicians: Desmond Grace, Kieran Byrne  
Project Supervisor (PSPD):  
Quantity Surveyor:  
Civil / Structural Consultant:  
M & E Consultant:  
Landscape Architect:  
Fire Consultant:

|   |                    |
|---|--------------------|
| Title<br><br><b>PROPOSED SITE SECTIONS - SHEET 1 OF 2</b>                                              | Scale 1 : 250 @ A1 |
|   | Date OCT 2020      |
|   | Drawn By DG        |
|   | Checked By EMc     |
| Plotfiles Ref.<br>H:\1.PROJECTS\1 HOUSING\ NEW BUILD\ KNOCK PHASE 3B\ CAD\ 3D\ REVIT\ L\ CNWQR-P3B.rvt |                    |


|                               |                         |                      |
|-------------------------------|-------------------------|----------------------|
| Drawing No.<br><b>P_3B-04</b> | Status<br><b>PART 8</b> | Revision<br><b>A</b> |
|-------------------------------|-------------------------|----------------------|

|                                    |
|------------------------------------|
| Project<br><b>CNWQR - PHASE 3B</b> |
|------------------------------------|

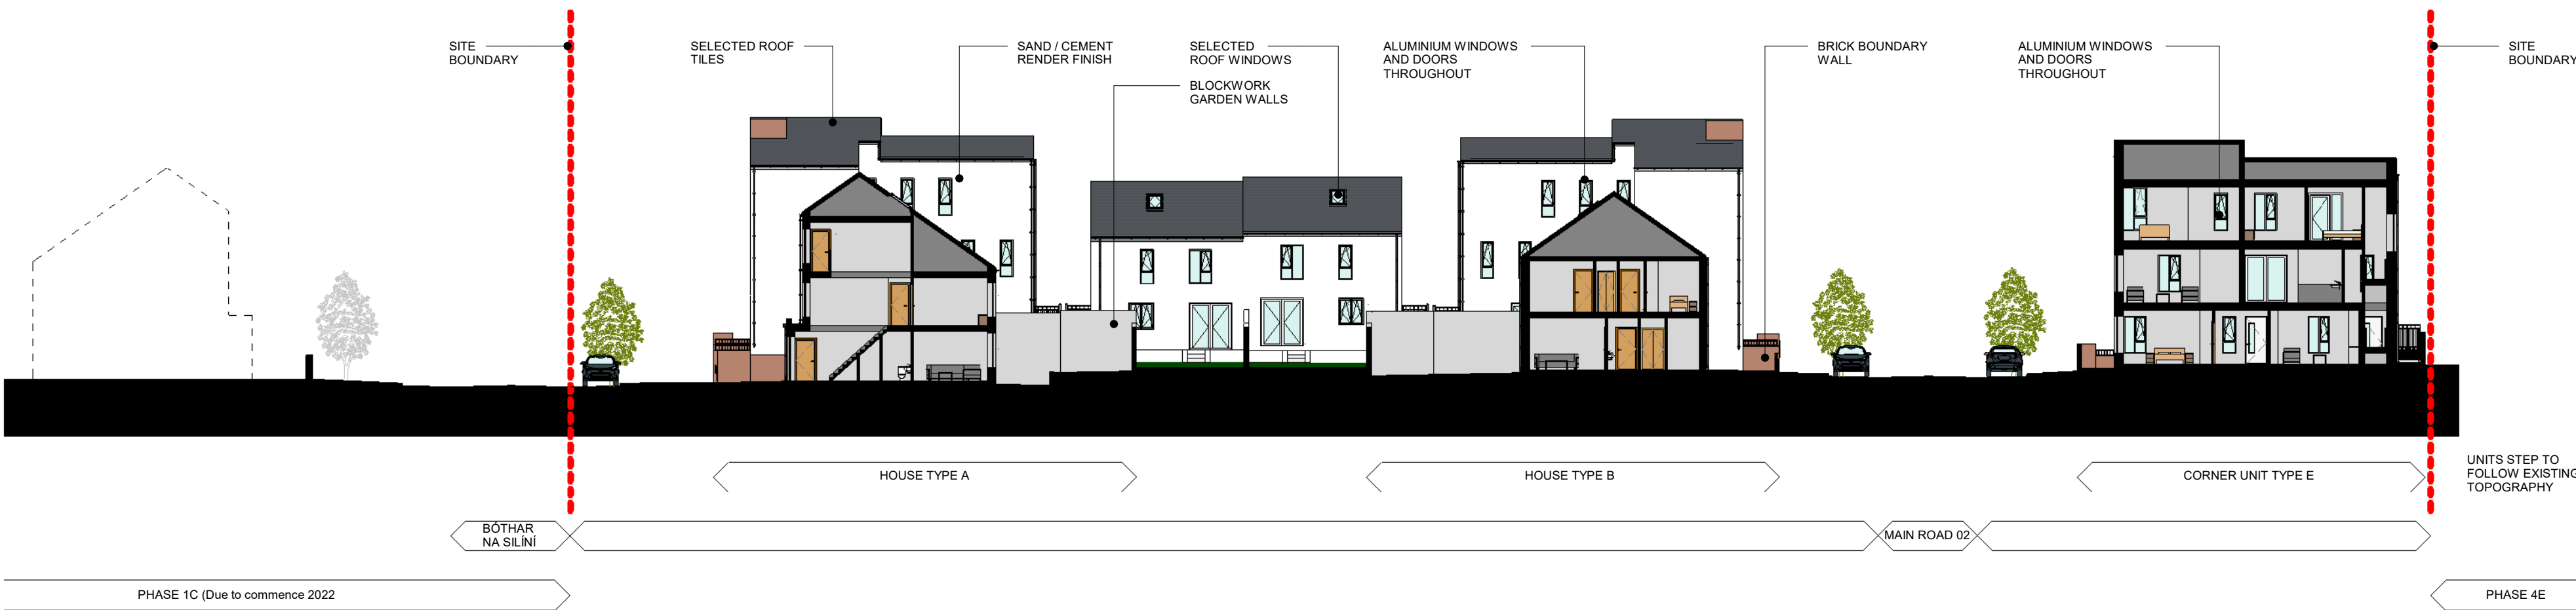


### 1 SECTION THROUGH BLOCK A & C FACING WEST

P\_3B-04 1 : 250

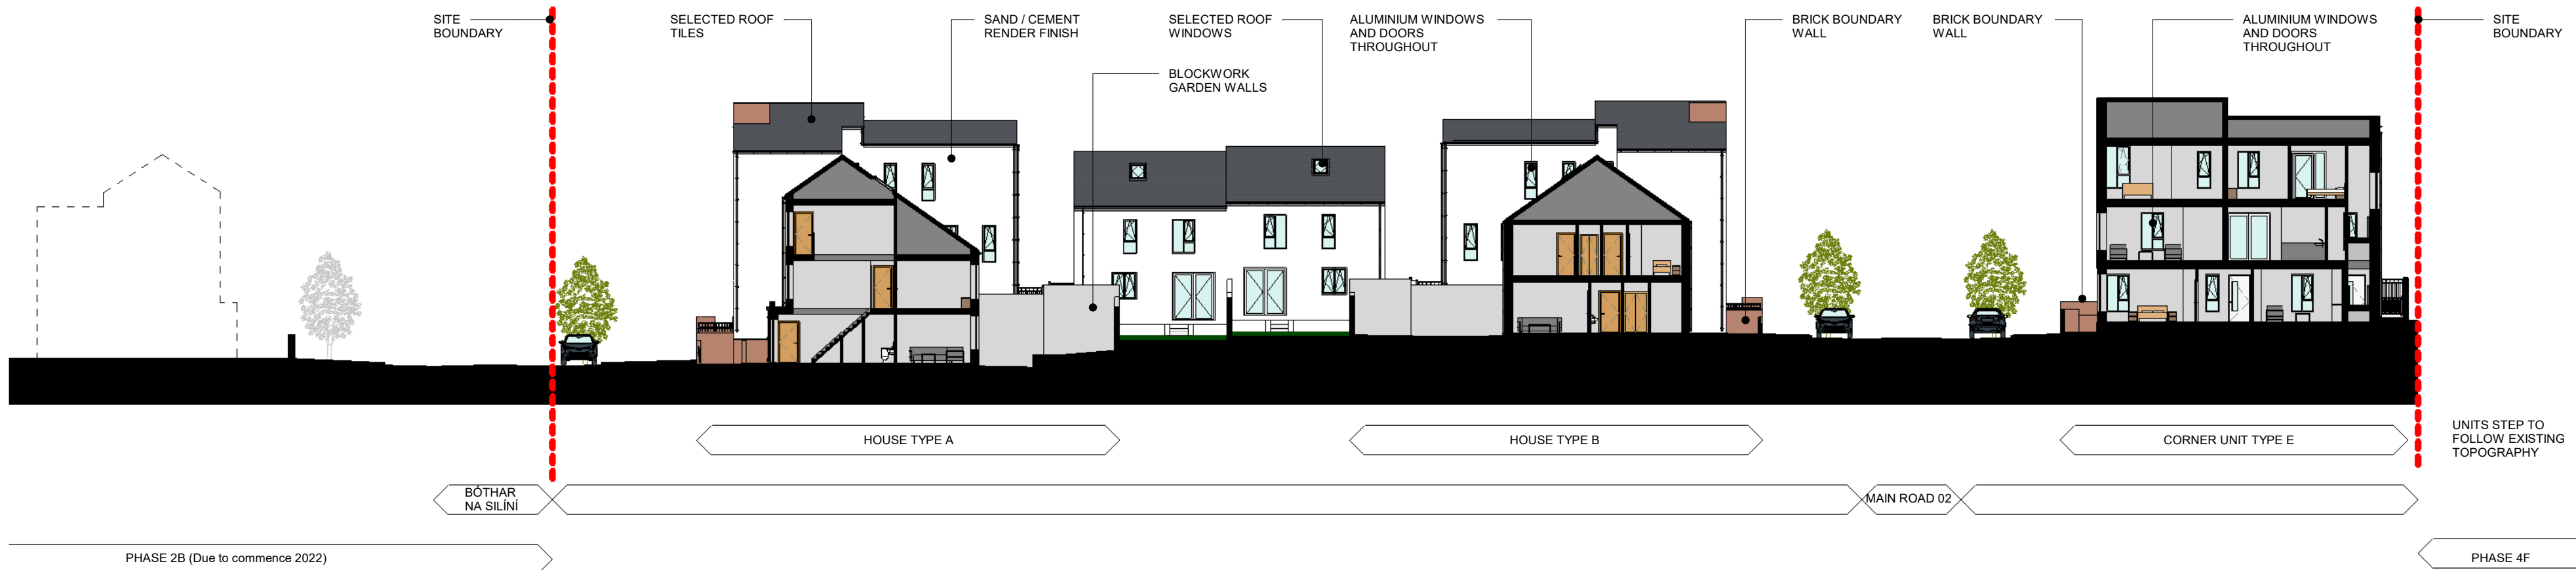

### 2 SECTION THROUGH BLOCK B & D FACING WEST

P\_3B-04 1 : 250

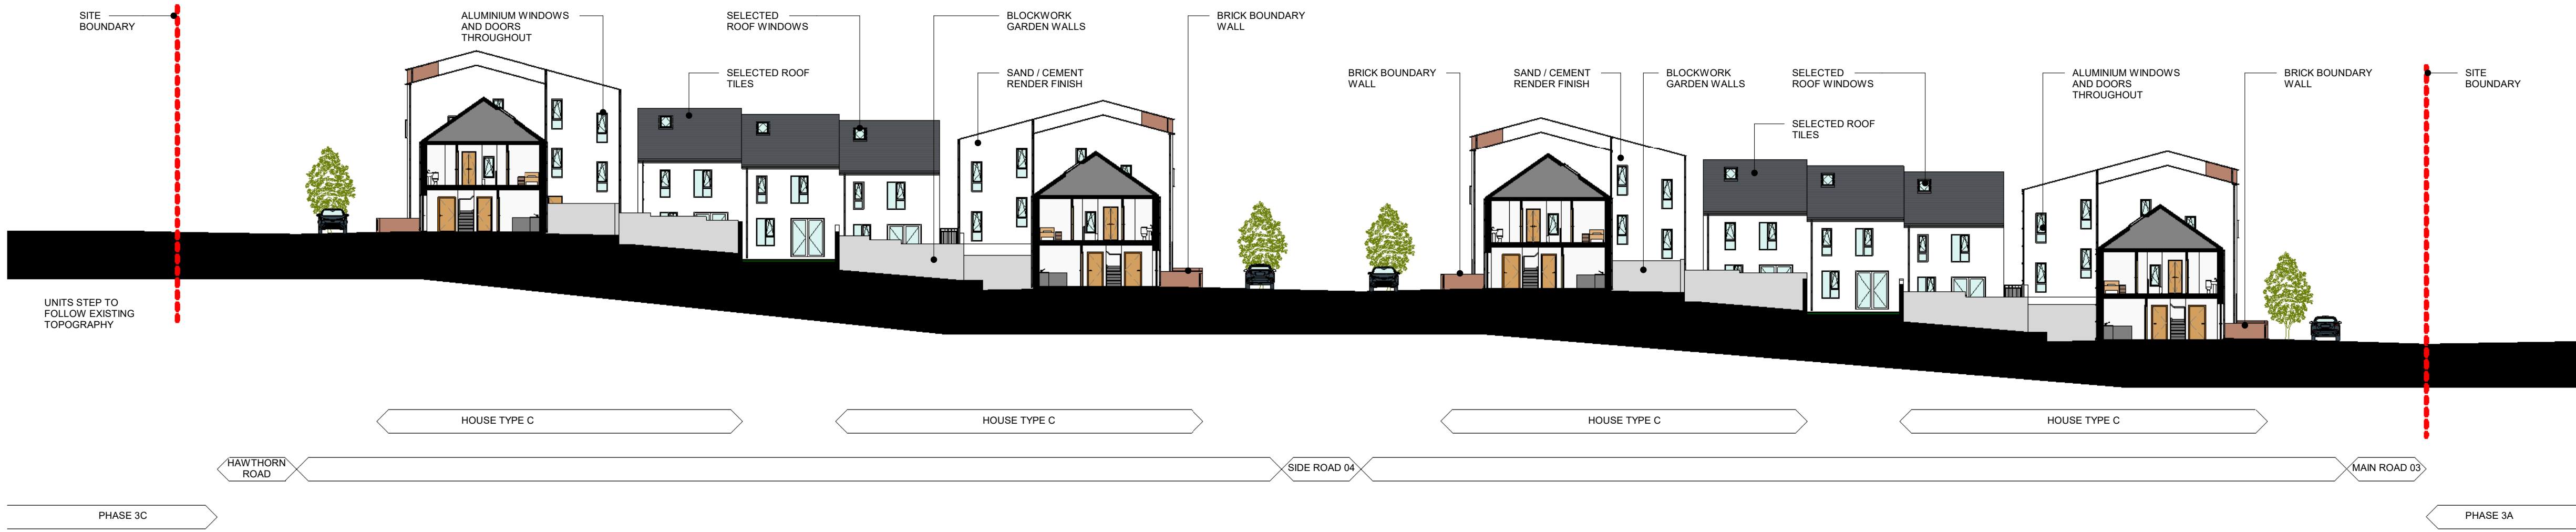

### 3 SECTION THROUGH BLOCK A & B FACING NORTH

P\_3B-04 1 : 250

## Notes

The site plan for Phase 3B shows a rectangular area bounded by Hawthorn Road to the north, Main Road 03 to the south, Bothar Na Silini to the west, and a red dashed line to the east. The plan is divided into four blocks: Block A (top left), Block B (bottom left), Block C (top right), and Block D (bottom right). The roads are labeled: Hawthorn Road, Main Road 02, Main Road 03, Main Road 04, Side Road 03, Side Road 04, and Side Road 05. A red dashed line indicates the site boundary, and a grey shaded area indicates Phase 3B units. A north arrow is present in the top right corner.



|           |                         |          |
|-----------|-------------------------|----------|
| Rev       | Description             | Date     |
|           | ISSUED FOR PART 8       | 25-03-22 |
|           | PRE PART 8 CONSULTATION | 25-02-22 |
| Revisions |                         |          |

Telephone: 021 4924335  
Email: [city\\_architect@corkcity.ie](mailto:city_architect@corkcity.ie)  
Web: <http://www.corkcity.ie>



|                               |                             |
|-------------------------------|-----------------------------|
| Team Leader                   | Mairead Power               |
| Project Architects            | Eoin McElroy                |
| Project Technicians           | Desmond Grace, Kieran Byrne |
| Project Supervisor (PSDP)     |                             |
| Quantity Surveyor             |                             |
| Civil / Structural Consultant |                             |
| M & E Consultant              |                             |
| Landscape Architect           |                             |
| Fire Consultant               |                             |

|       |       |              |
|-------|-------|--------------|
| Title | Scale | 1 : 250 @ A1 |
|       | Date  | OCT 2020     |

PROPOSED SITE  
SECTIONS SHEET 2

Drawn By DG  
Checked By EMc


OF 2

Plotfiles Ref.  
H:\1.PROJECTS \ HOUSING \ NEW  
BUILD \ KNOCK PHASE 3B\ CAD \ 3D \  
PLOT\1 \ C:\WORK\B3B.dwg


|             |        |          |
|-------------|--------|----------|
| Drawing No. | Status | Revision |
| P_3B-05     | PART 8 | A        |

Project  
CNWQR - PHASE 3B

P\_3B-05 1 : 250

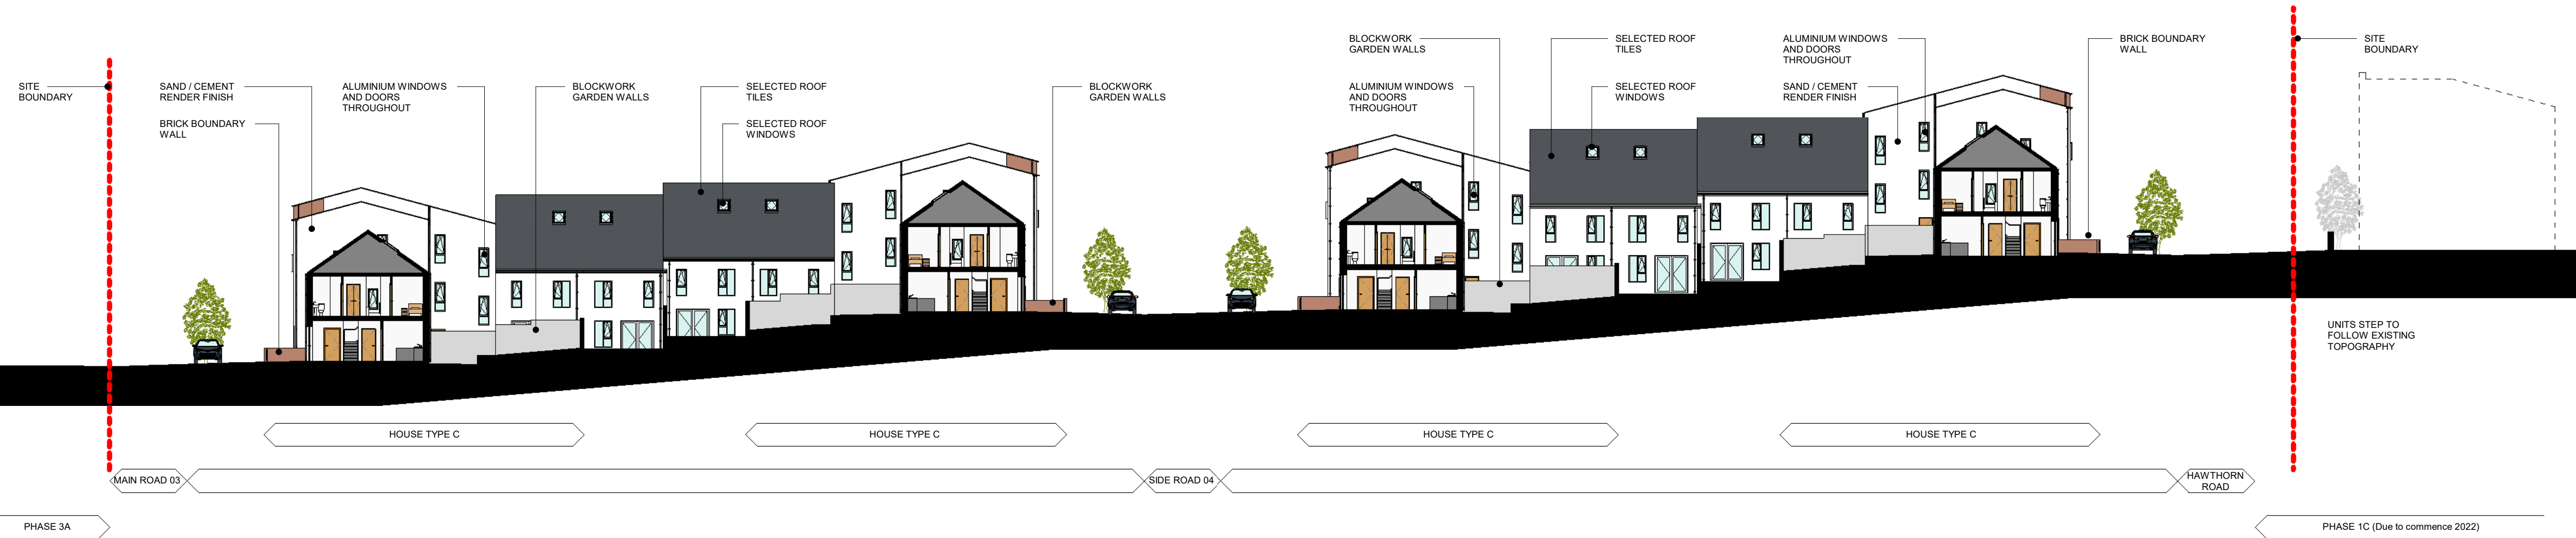

P\_3B-05 1 : 250

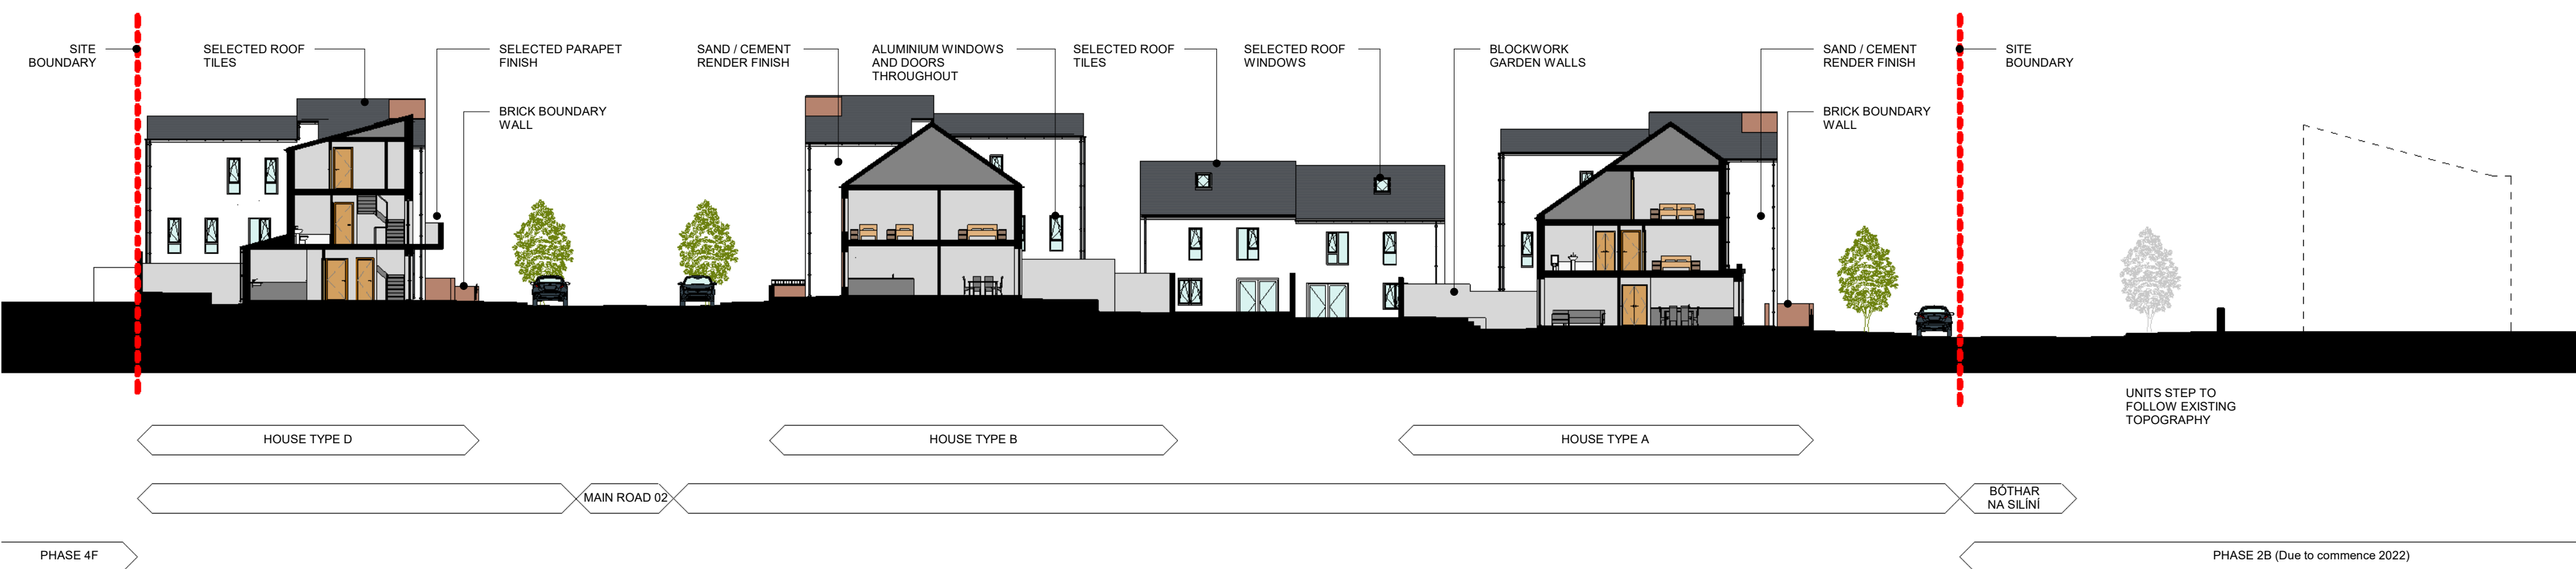

P\_3B-05 1 : 250

