

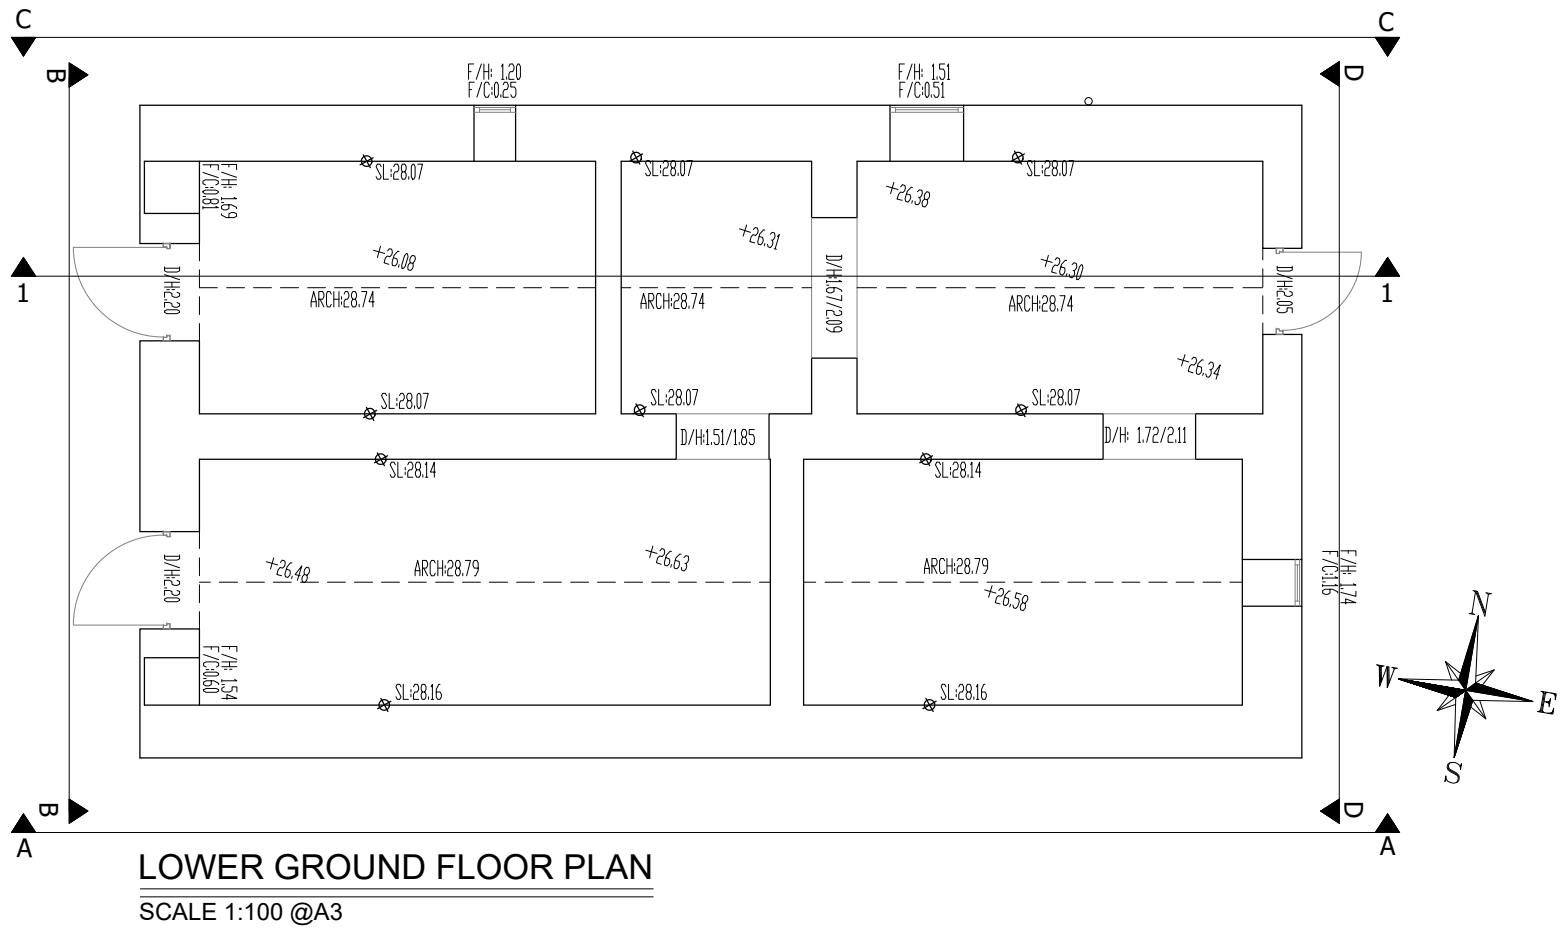


DO NOT SCALE. WORK TO FIGURED DIMENSIONS ONLY.
ALL EXISTING DIMENSIONS TO BE CHECKED ON SITE.
DRAWN ON AUTOCAD R2004 AT DEADY GAHAN ARCHITECTS LTD
LAYERS ON THIS DRAWING COMPLY WITH BS 1192: PART 5

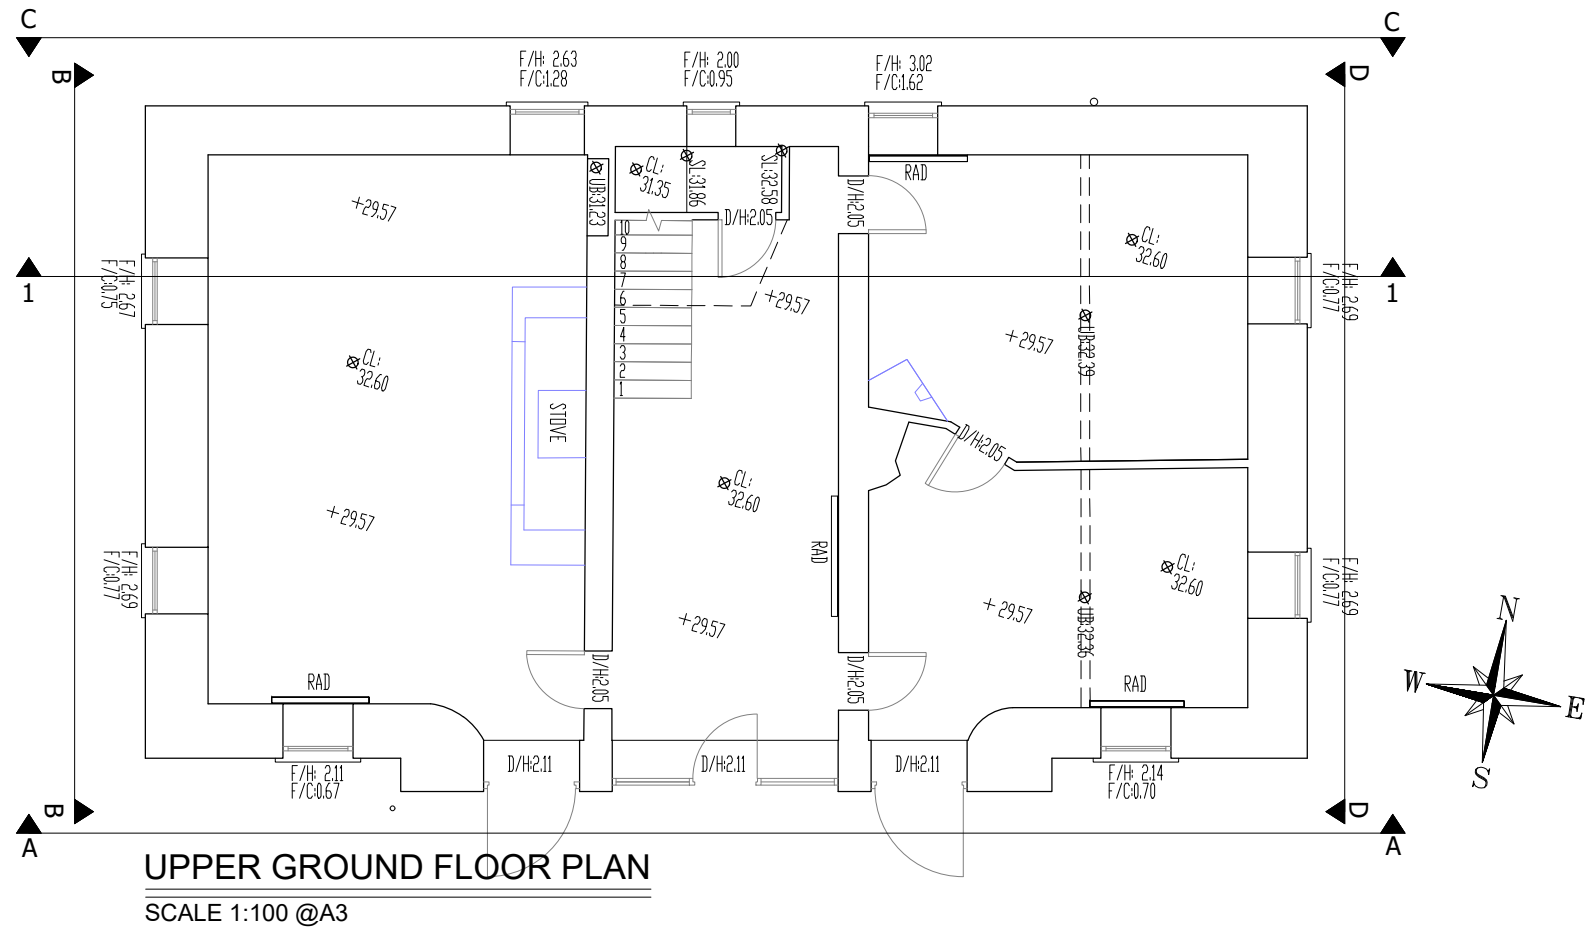


date	rev	name	chk	note
14.01.22	P1	PD	EJG	ISSUE FOR PLANNING

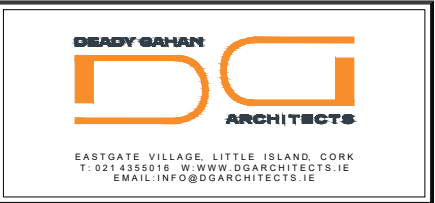


Project
PROPOSED RESIDENTIAL DEVELOPMENT
AT GLYNTOWN, GLANMIRE,
CO. CORK

Drawing title BLOCK 03: EXISTING COACH HOUSE DWELLING (SURVEY) EXISTING GROUND & FIRST FLOOR PLAN			
Scale 1:100 @A3	Drawn PD	Checked EJG	Date 14.01.22
Project No. 21061	Drg. No. 21061/P/301		Revision P1
☐ Information Comments			☐ Tender
☒ Planning			☐ Construction

DO NOT SCALE. WORK TO FIGURED DIMENSIONS ONLY.
ALL EXISTING DIMENSIONS TO BE CHECKED ON SITE.
DRAWN ON AUTOCAD R2004 AT DEADY GAHAN ARCHITECTS LTD
LAYERS ON THIS DRAWING COMPLY WITH BS 1192: PART 5

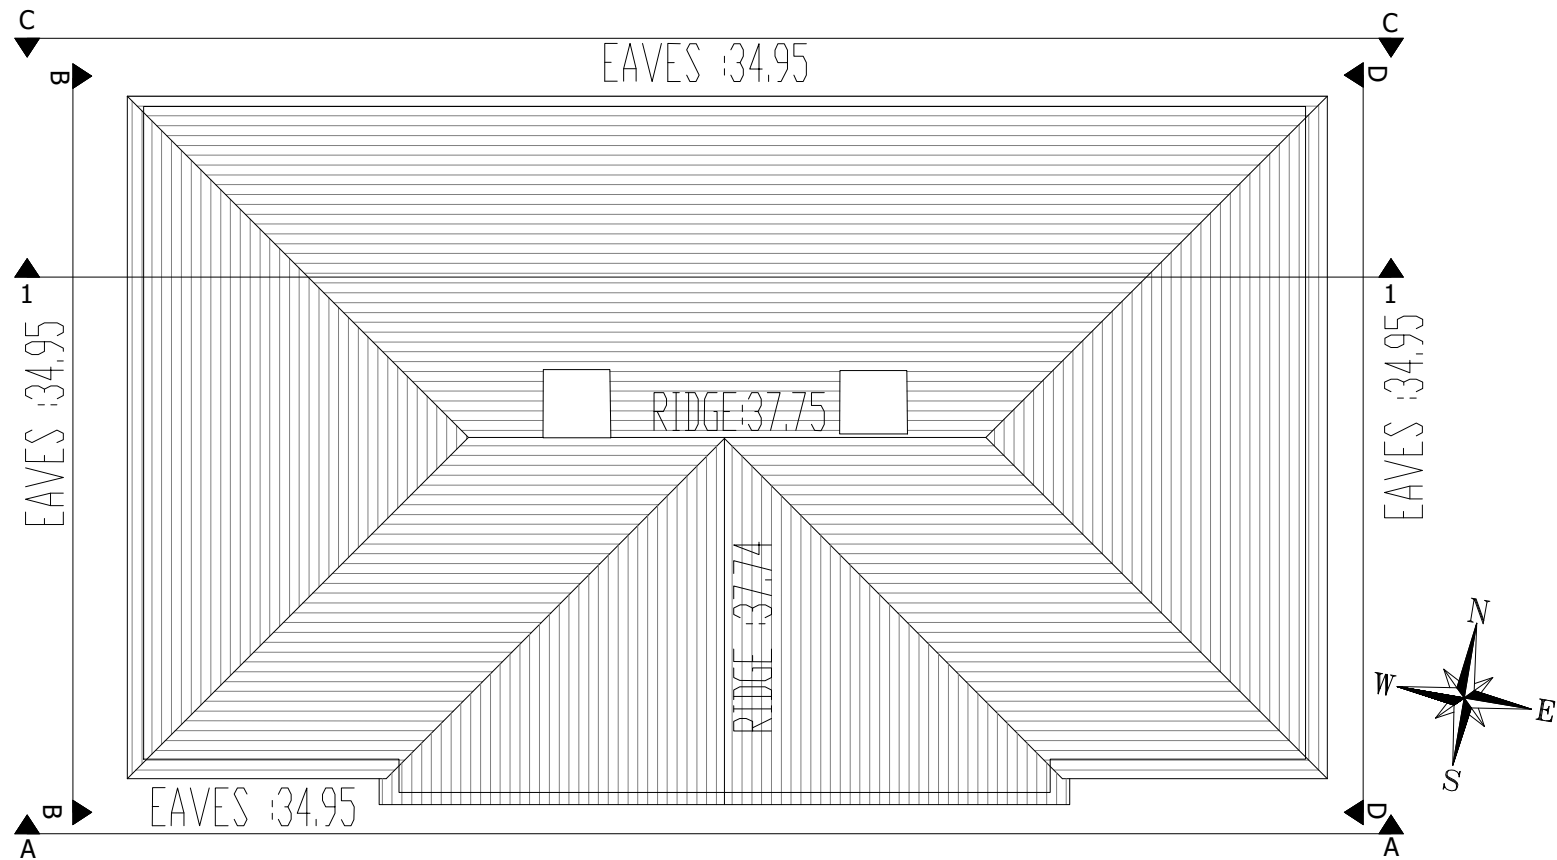


ROOF PLAN
SCALE 1:100 @A3

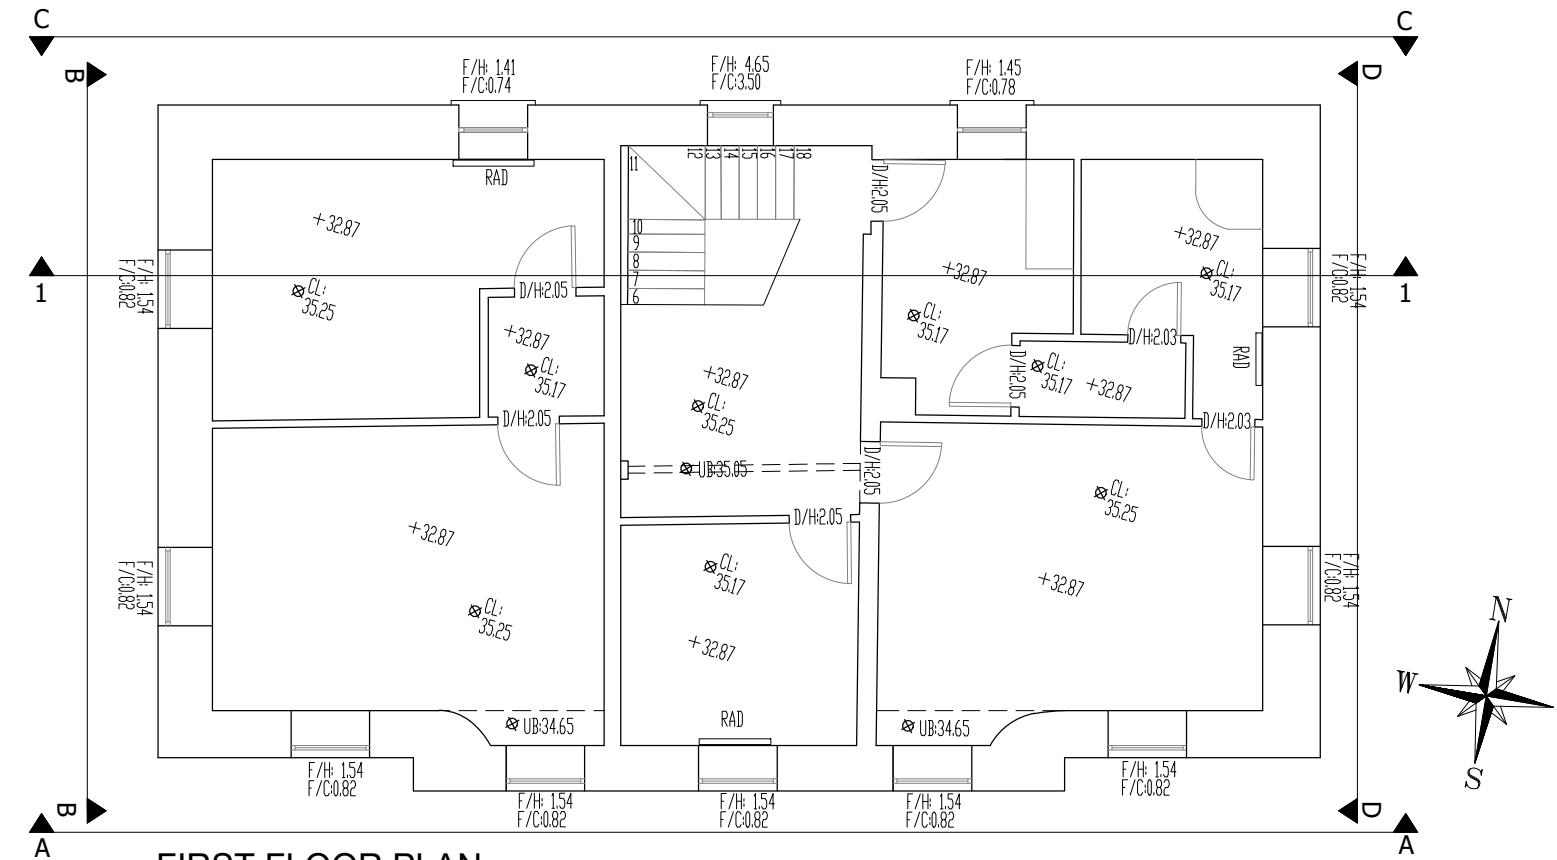

FIRST FLOOR PLAN
SCALE 1:100 @A3



date	rev	name	chk	note
14.01.22	P1	PD	EJG	ISSUE FOR PLANNING

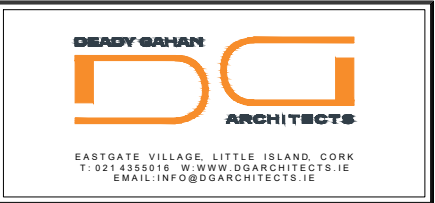


Project
PROPOSED RESIDENTIAL DEVELOPMENT
AT GLYNTOWN, GLANMIRE,
CO. CORK

Drawing title BLOCK 03: EXISTING COACH HOUSE DWELLING (SURVEY) EXISTING SECOND FLOOR PLAN & ROOF PLAN			
Scale 1:100 @A3	Drawn PD	Checked EJG	Date 14.01.22
Project No. 21061	Dr. No. 21061/P/302	Revision P1	
Information \ Comments ☐ Planning			Tender ☐ Construction

DO NOT SCALE. WORK TO FIGURED DIMENSIONS ONLY.
ALL EXISTING DIMENSIONS TO BE CHECKED ON SITE.
DRAWN ON AUTOCAD R2004 AT DEADY GAHAN ARCHITECTS LTD
LAYERS ON THIS DRAWING COMPLY WITH BS 1192: PART 5

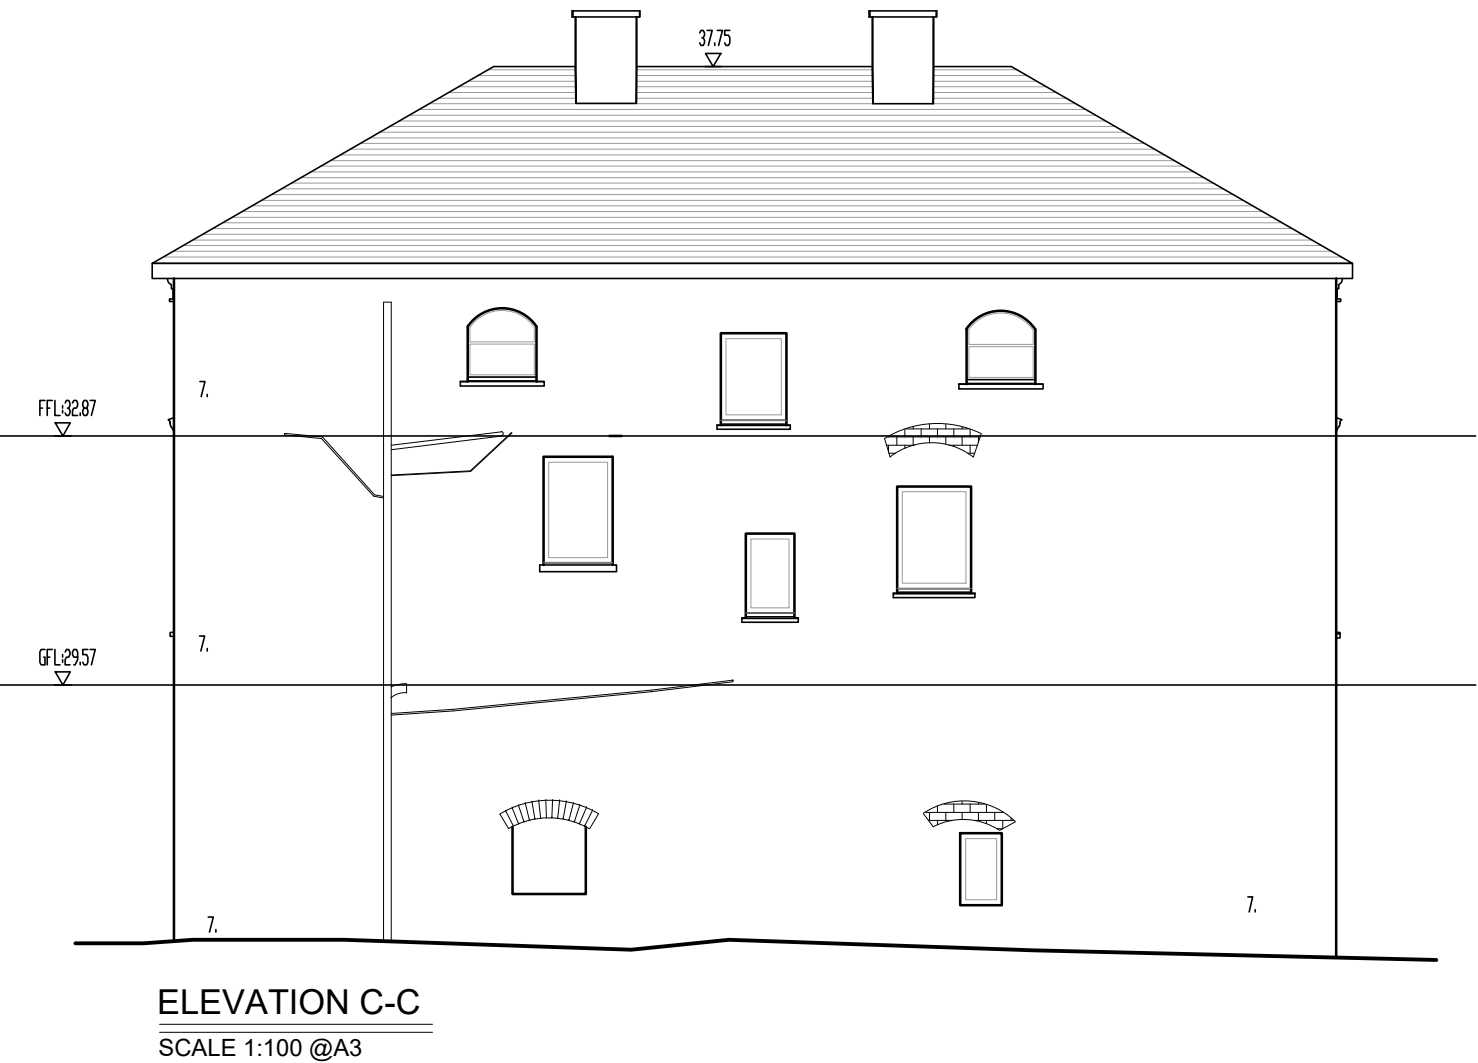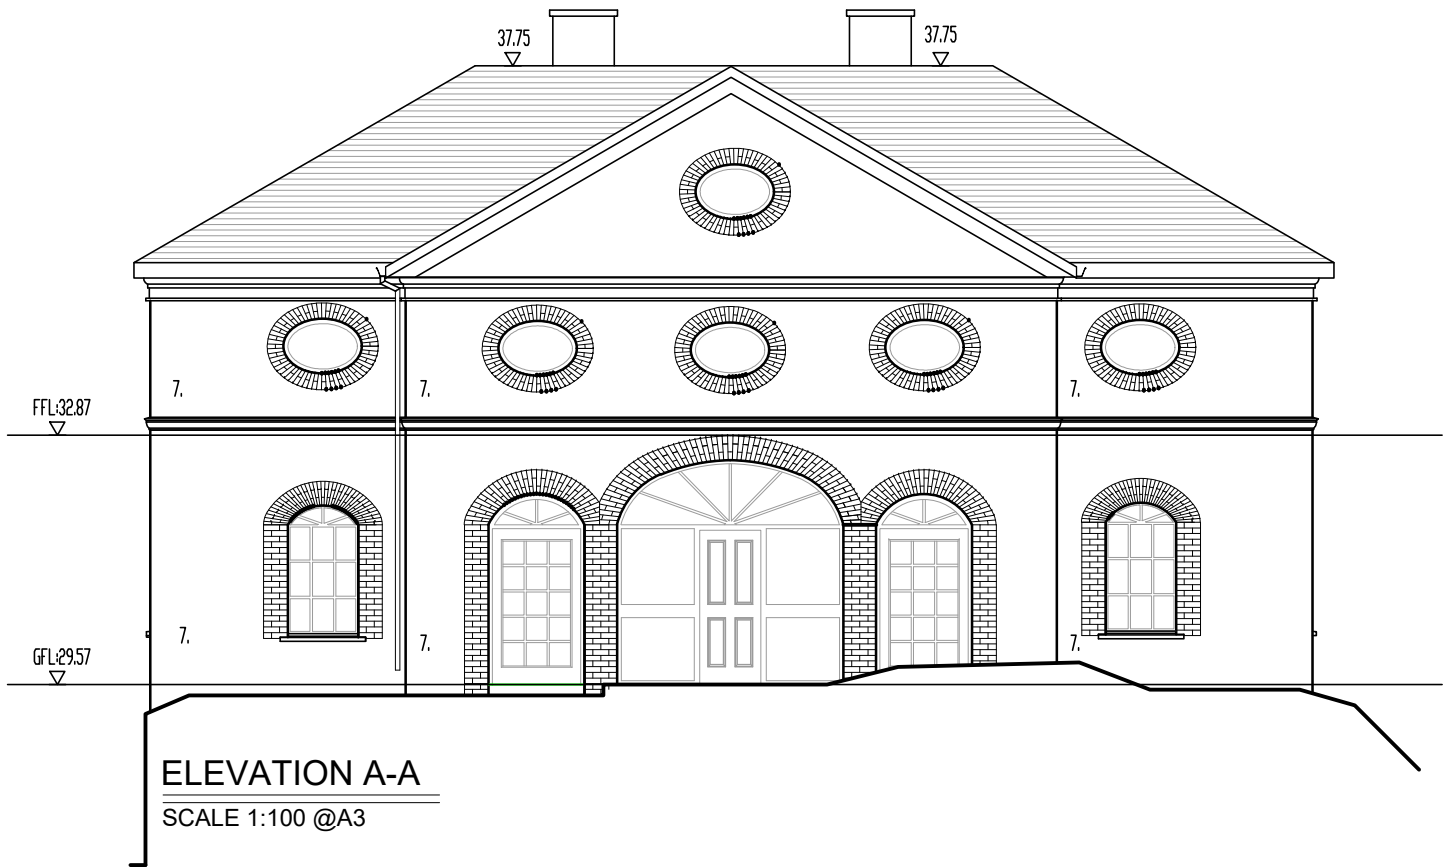


date	rev	name	chk	note
14.01.22	P1	PD	EJG	ISSUE FOR PLANNING

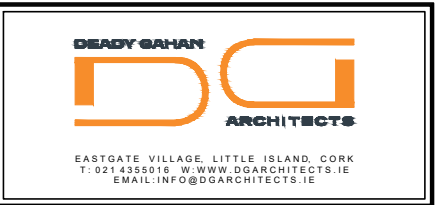


Project
PROPOSED RESIDENTIAL DEVELOPMENT
AT GLYNTOWN, GLANMIRE,
CO. CORK

Drawing title			
BLOCK 03: EXISTING COACH HOUSE DWELLING (SURVEY)			
EXISTING FRONT & REAR ELEVATION			
Scale 1:100 @A3	Drawn PD	Checked EJG	Date 14.01.22
Project No. 21061	Drg. No. 21061/P/303		Revision P1
☐ Information \ Comments			☐ Tender
☒ Planning			☐ Construction


DO NOT SCALE. WORK TO FIGURED DIMENSIONS ONLY.
ALL EXISTING DIMENSIONS TO BE CHECKED ON SITE.
DRAWN ON AUTOCAD R2004 AT DEADY GAHAN ARCHITECTS LTD
LAYERS ON THIS DRAWING COMPLY WITH BS 1192: PART 5

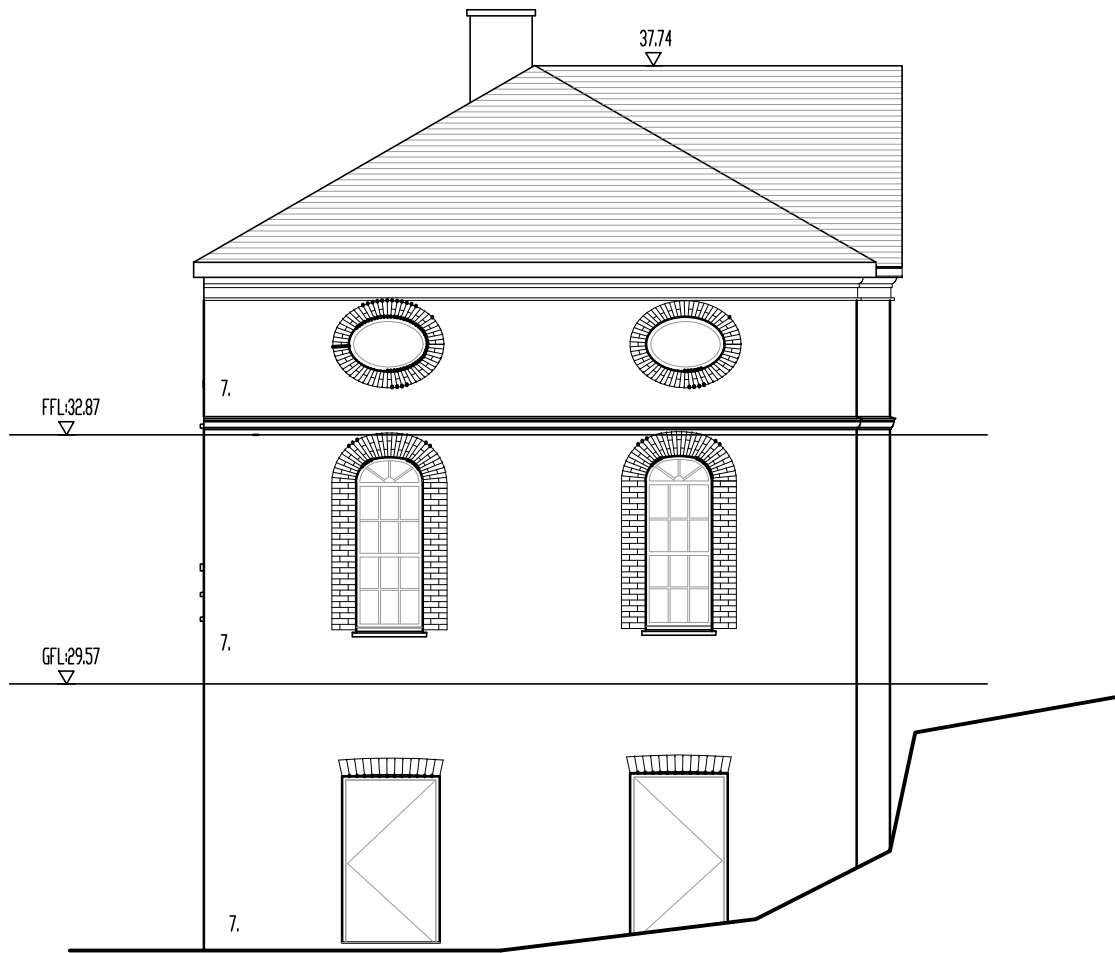

ELEVATION B-B
SCALE 1:100 @A3

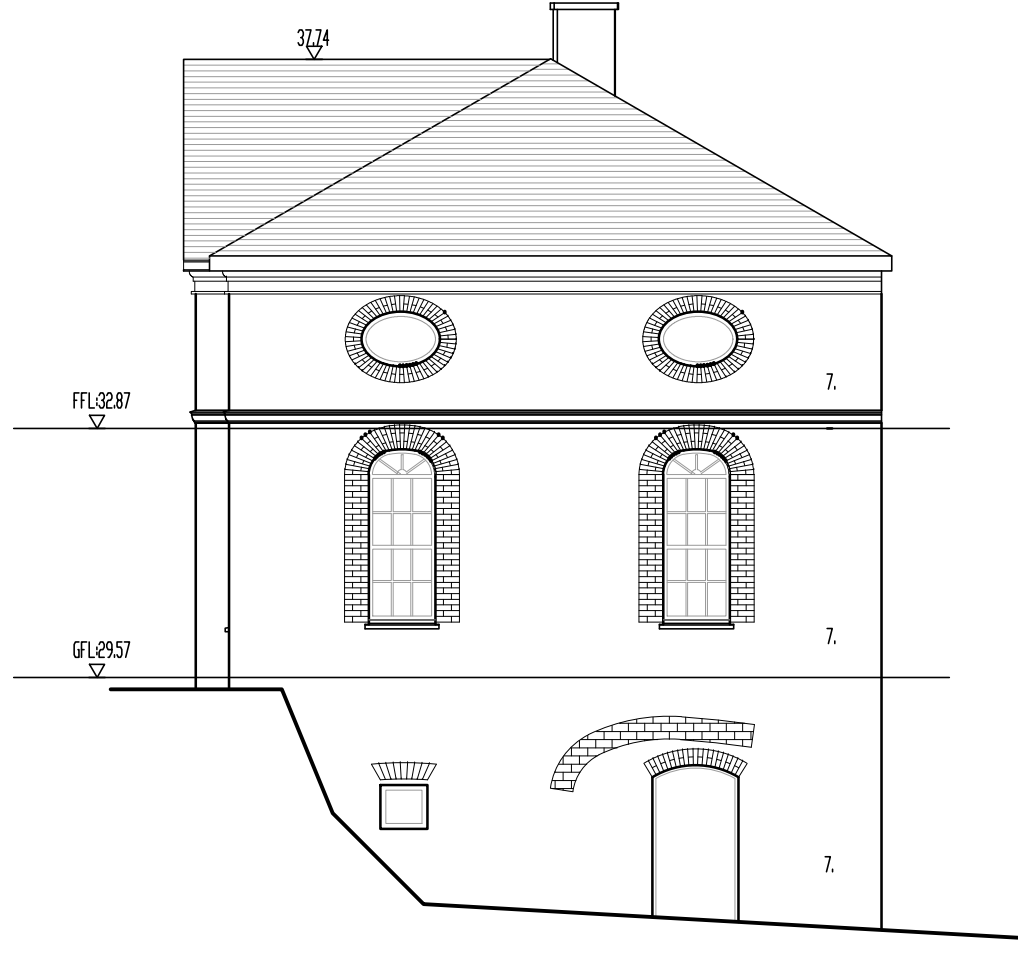


ELEVATION D-D
SCALE 1:100 @A3

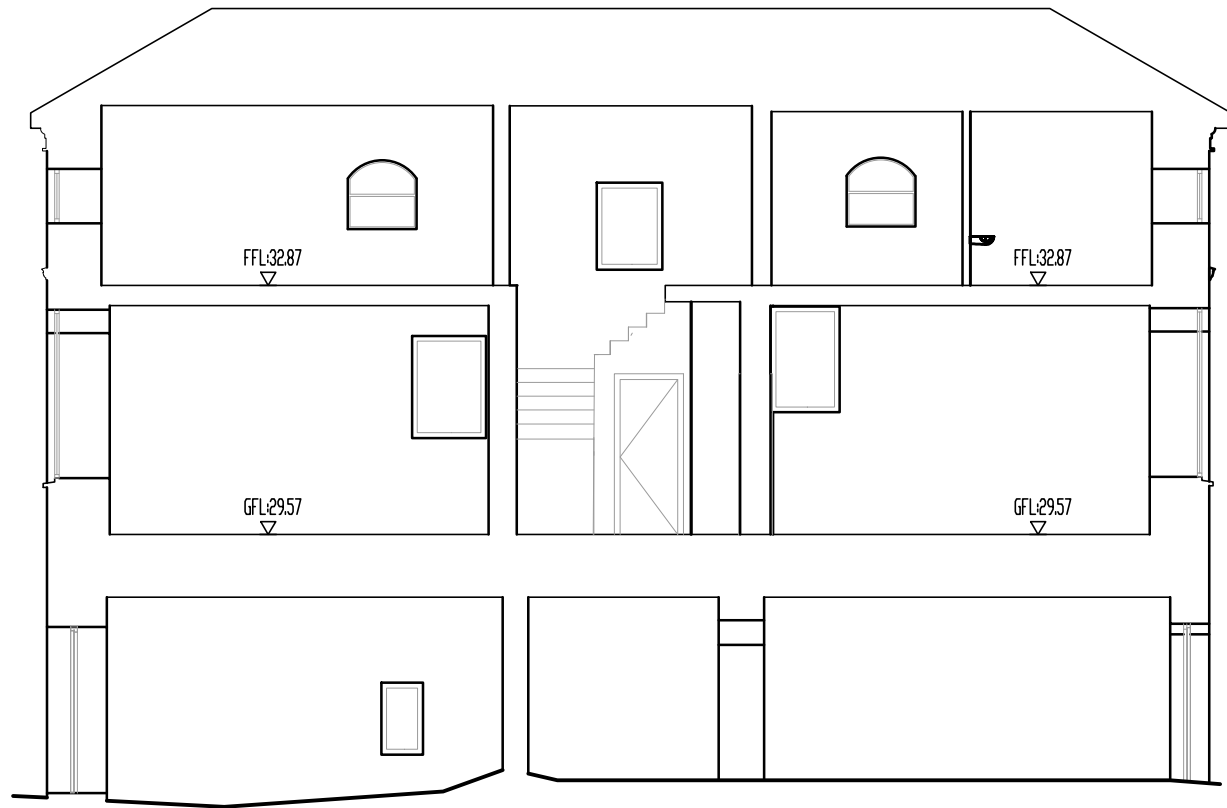

SECTION 1-1
SCALE 1:100 @A3

date	rev	name	chk	note
14.01.22	P1	PD	EJG	ISSUE FOR PLANNING

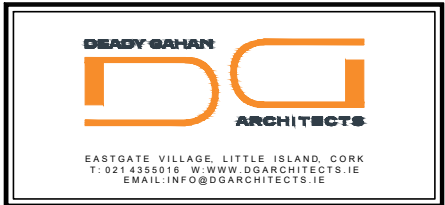


Project
PROPOSED RESIDENTIAL DEVELOPMENT
AT GLYNTOWN, GLANMIRE,
CO. CORK

Drawing title
BLOCK 03: EXISTING COACH HOUSE DWELLING (SURVEY)
EXISTING SIDE ELEVATIONS & SECTION


Scale	Drawn	Checked	Date
1:100 @A3	PD	EJG	14.01.22
Project No.	Drg. No.	Revision	
21061	21061/P/304	P1	

☐ Information \ Comments	☐ Tender
☒ Planning	☐ Construction

DO NOT SCALE. WORK TO FIGURED DIMENSIONS ONLY.
ALL EXISTING DIMENSIONS TO BE CHECKED ON SITE.
DRAWN ON AUTOCAD R2004 AT DEADY GAHAN ARCHITECTS LTD
LAYERS ON THIS DRAWING COMPLY WITH BS 1192: PART 5

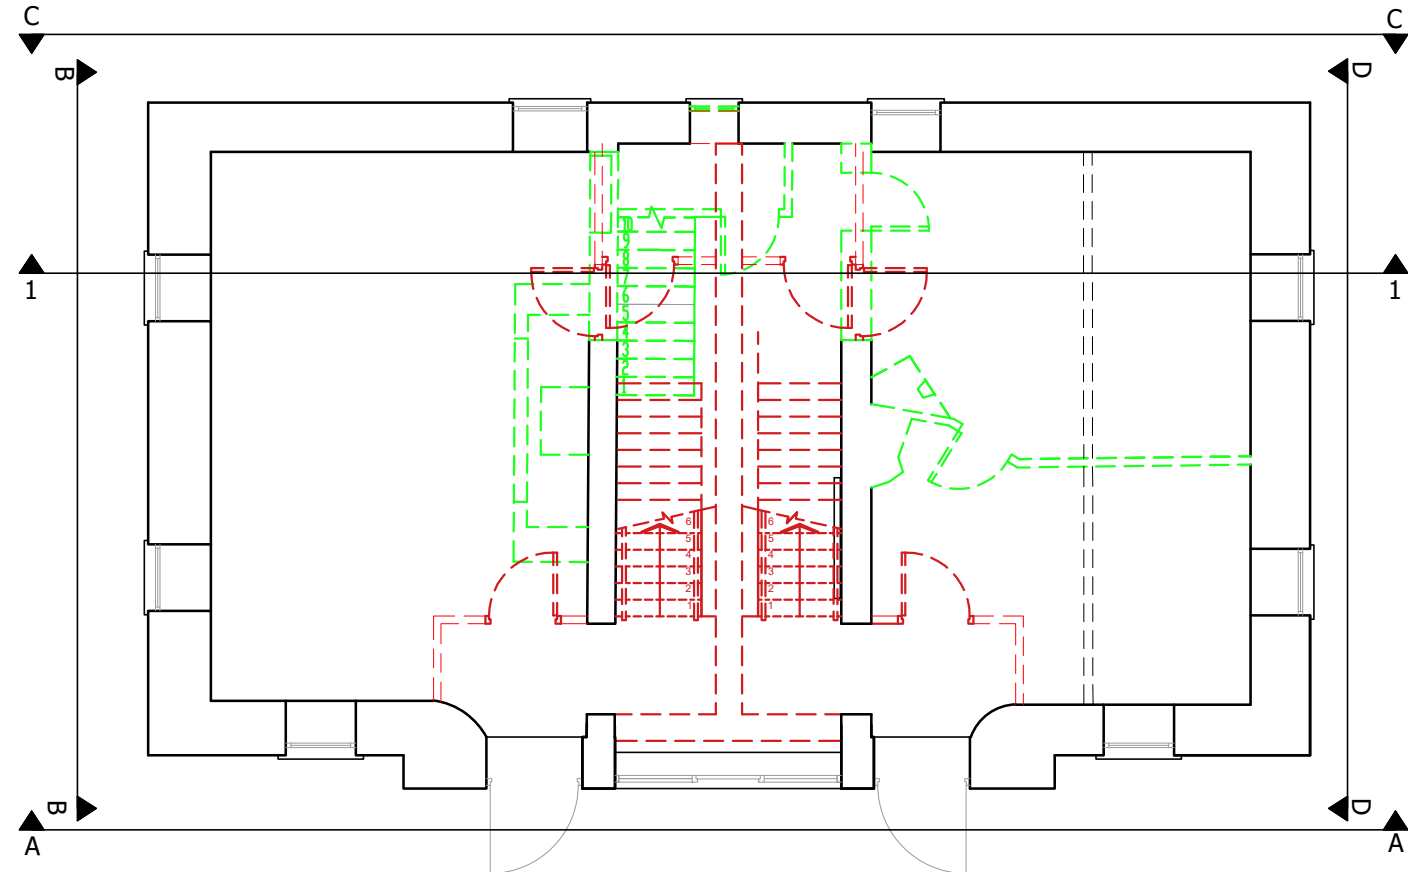


UPPER GROUND FLOOR PLAN
SCALE 1:100 @A3

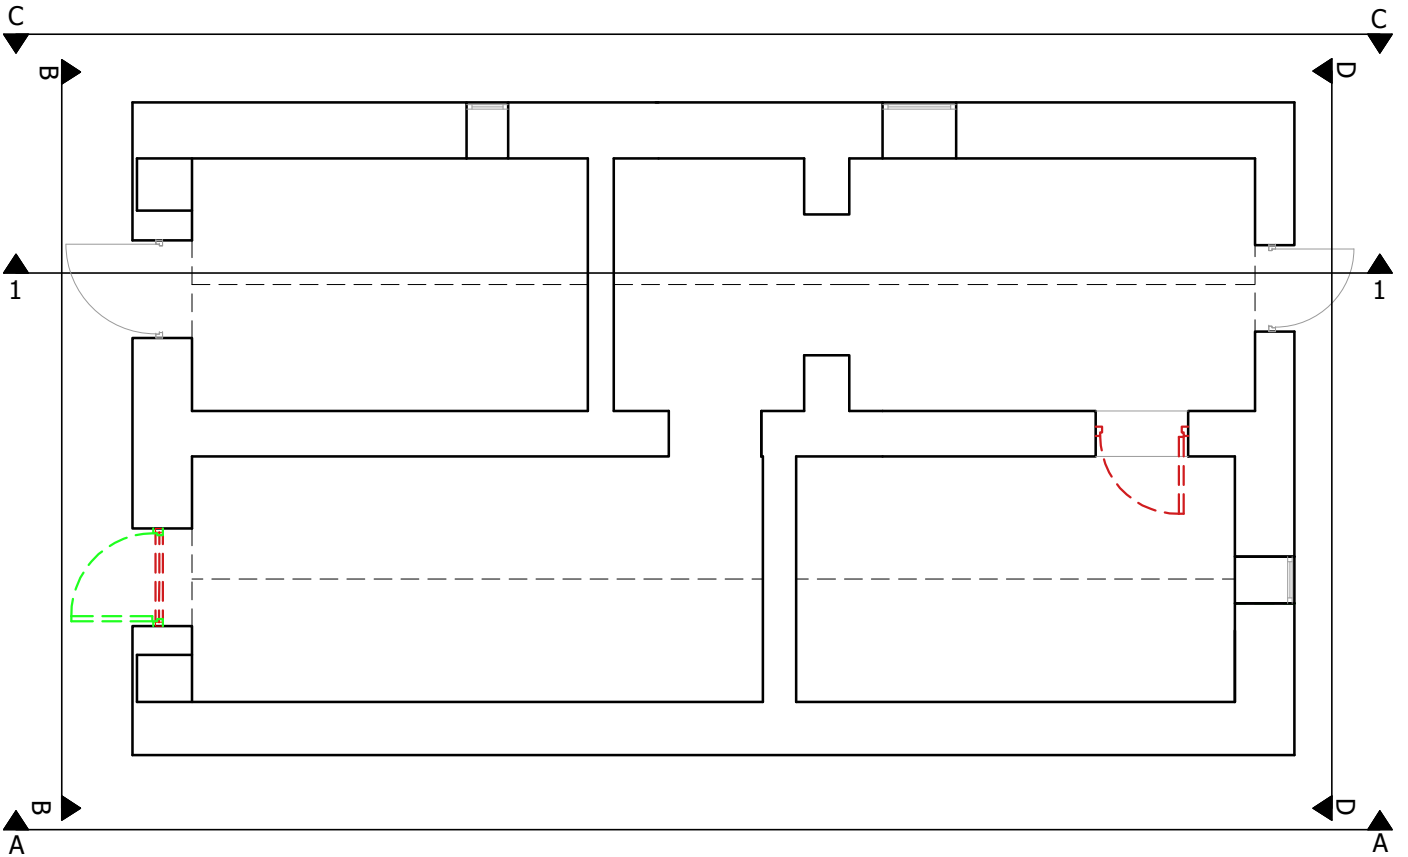

LOWER GROUND FLOOR PLAN
SCALE 1:100 @A3

- ELEMENTS TO BE REMOVED/BLOCKED UP
--- ELEMENTS TO BE ADDED / ALTERED

date	rev	name	chk	note
09.06.22	P1	PD	EJG	ISSUE FOR PLANNING

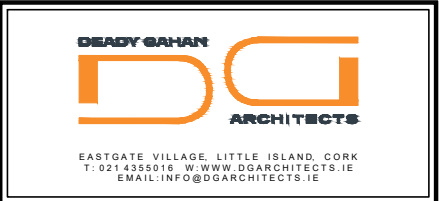


Project
PROPOSED RESIDENTIAL DEVELOPMENT
AT GLYNTOWN, GLANMIRE,
CO. CORK

Drawing title
BLOCK 03: EXISTING COACH HOUSE DWELLING
PROPOSED CHANGES: DEMOLITION & CONSTRUCTION PLANS


Scale	Drawn	Checked	Date
1:100 @A3	PD	EJG	14.01.22
Project No.	Drw. No.	Revision	
21061	21061/P/305	P1	

☐ Information \ Comments ☐ Tender
☒ Planning ☐ Construction

DO NOT SCALE. WORK TO FIGURED DIMENSIONS ONLY.
ALL EXISTING DIMENSIONS TO BE CHECKED ON SITE.
DRAWN ON AUTOCAD R2004 AT DEADY GAHAN ARCHITECTS LTD
LAYERS ON THIS DRAWING COMPLY WITH BS 1192: PART 5

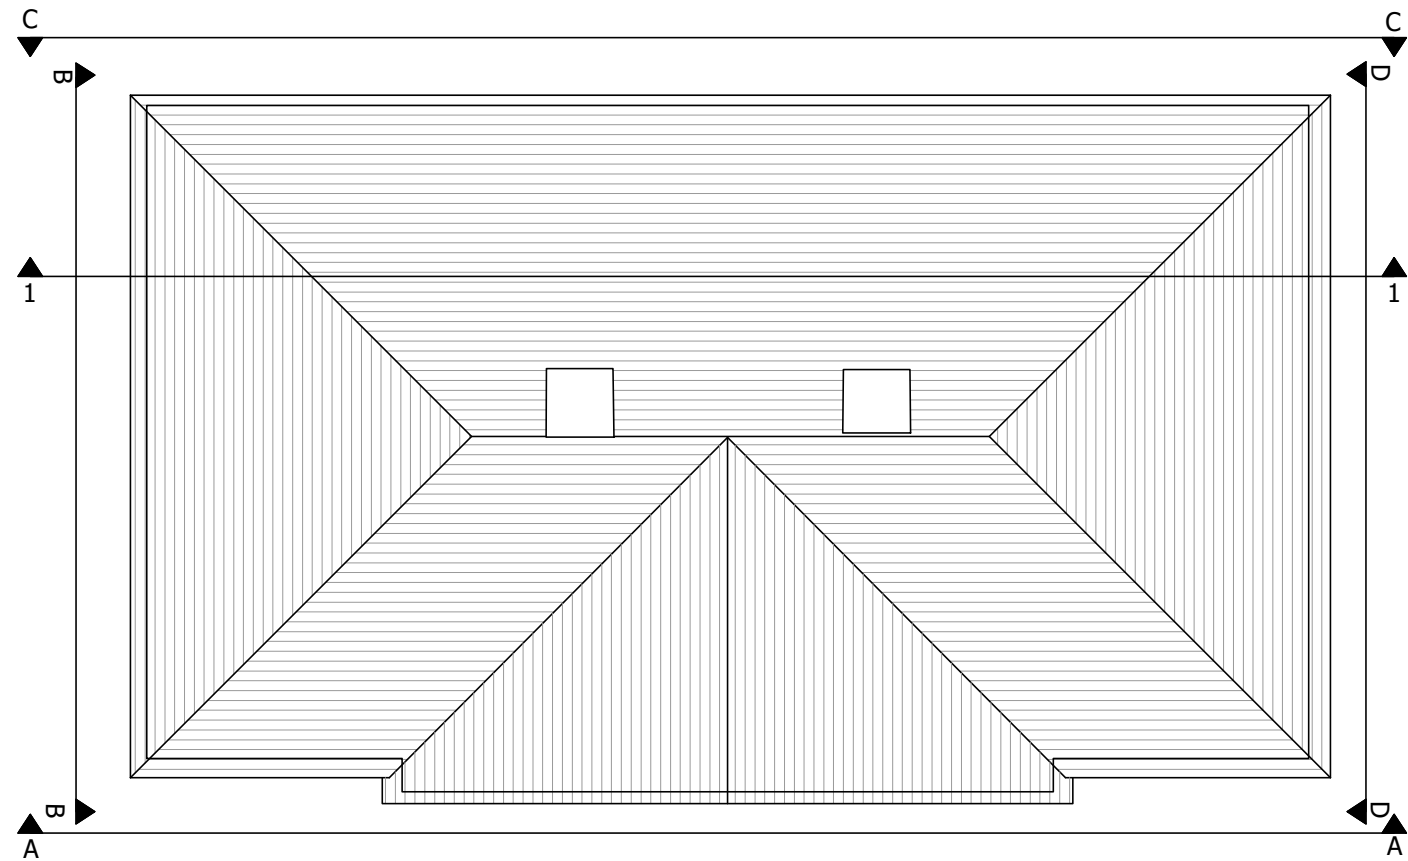


ROOF PLAN
SCALE 1:100 @A3

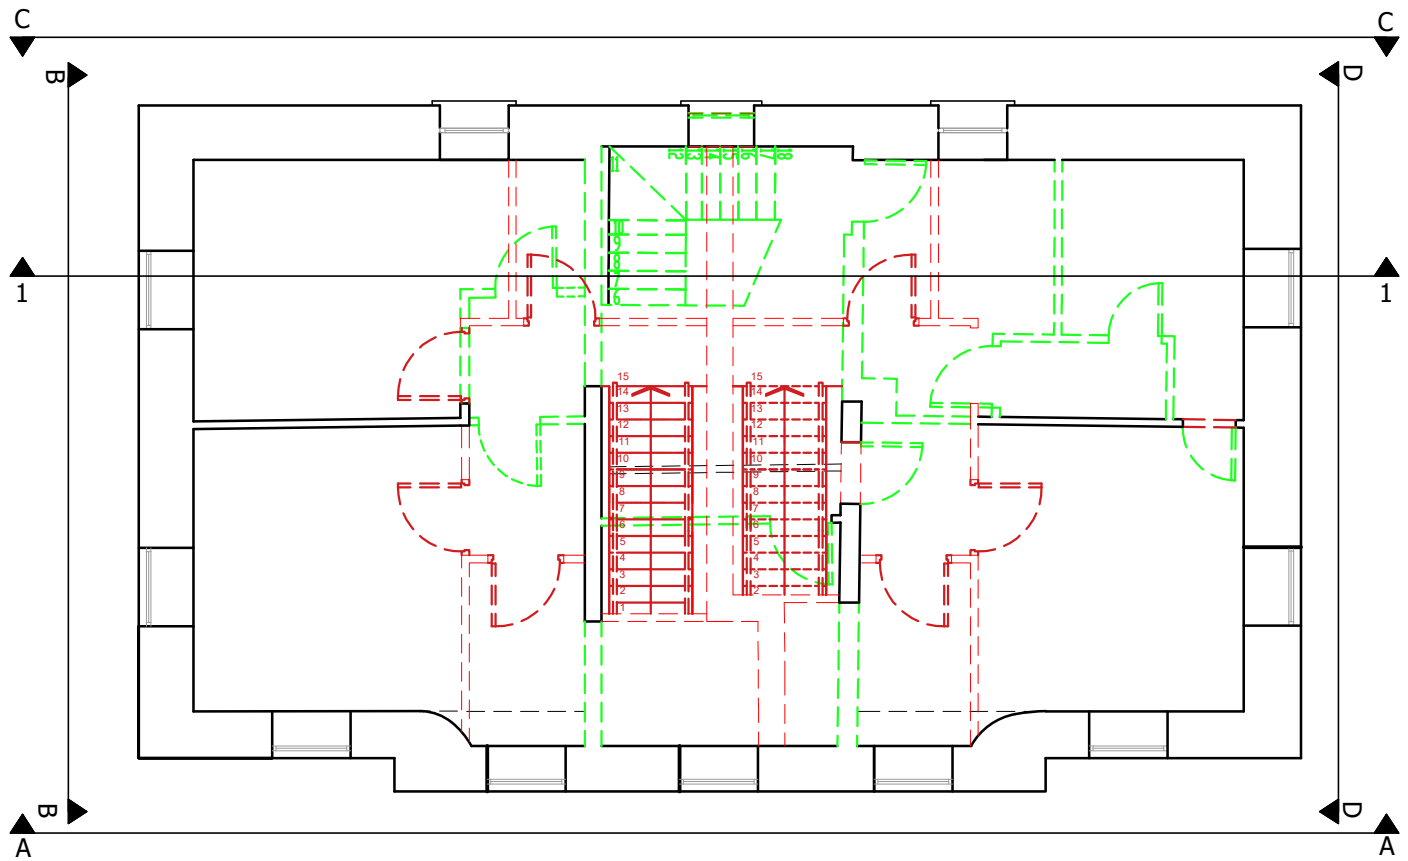

FIRST FLOOR PLAN
SCALE 1:100 @A3

ELEMENTS TO BE REMOVED/BLOCKED UP
ELEMENTS TO BE ADDED / ALTERED

date	rev	name	chk	note
09.06.22	P1	PD	EJG	ISSUE FOR PLANNING

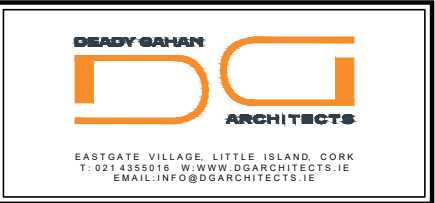


Project
PROPOSED RESIDENTIAL DEVELOPMENT
AT GLYNTOWN, GLANMIRE,
CO. CORK

Drawing title
BLOCK 03: EXISTING COACH HOUSE DWELLING
PROPOSED CHANGES: DEMOLITION & CONSTRUCTION PLANS


Scale 1:100 @A3	Drawn PD	Checked EJG	Date 14.01.22
Project No. 21061	Drg. No. 21061/P/306	Revision P1	

Information / Comments
Planning
Tender
Construction

DO NOT SCALE. WORK TO FIGURED DIMENSIONS ONLY.
ALL EXISTING DIMENSIONS TO BE CHECKED ON SITE.
DRAWN ON AUTOCAD R2004 AT DEADY GAHAN ARCHITECTS LTD
LAYERS ON THIS DRAWING COMPLY WITH BS 1192: PART 5

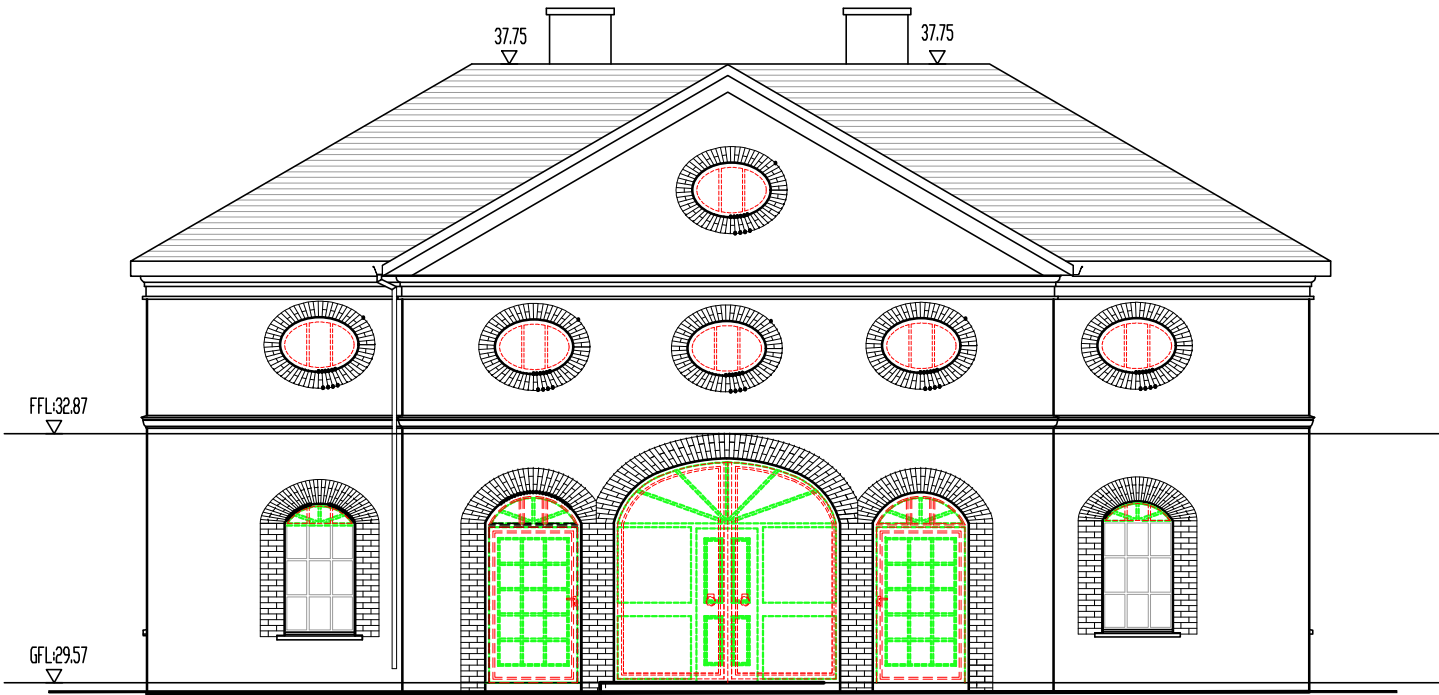


ELEVATION A-A
SCALE 1:100 @A3

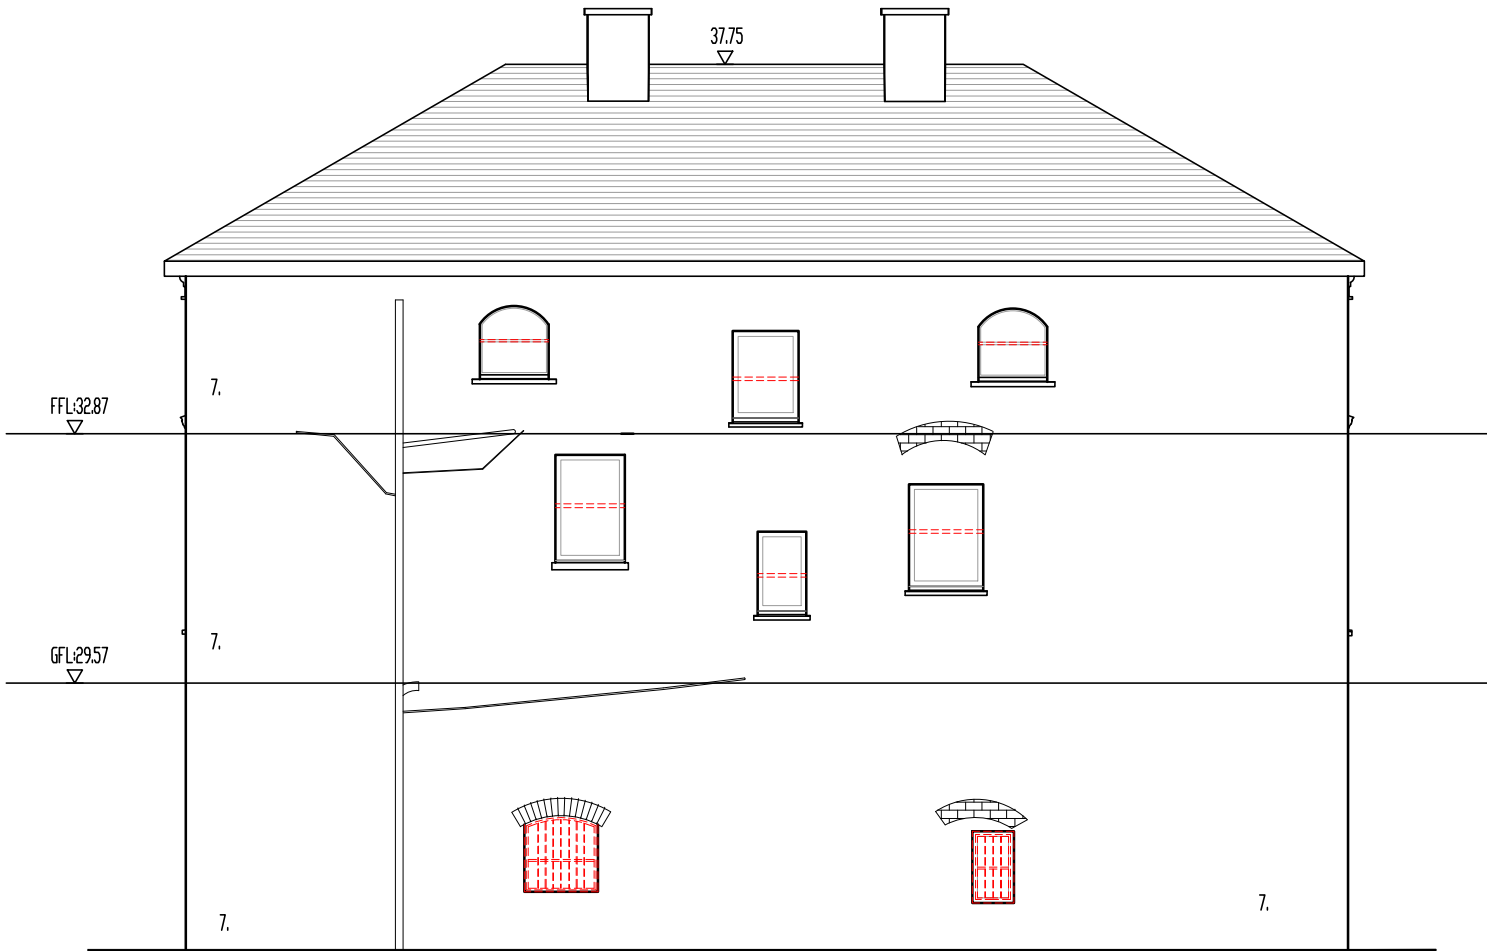

ELEVATION C-C
SCALE 1:100 @A3

ELEMENTS TO BE REMOVED/BLOCKED UP
 ELEMENTS TO BE ADDED / ALTERED


date	rev	name	chk	note
09.06.22	P1	PD	EJG	ISSUE FOR PLANNING

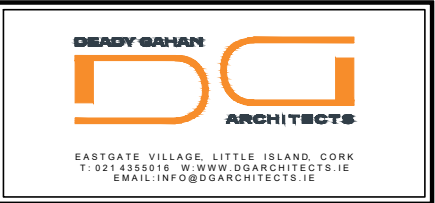


Project
PROPOSED RESIDENTIAL DEVELOPMENT
AT GLYNTOWN, GLANMIRE,
CO. CORK

Drawing title			
BLOCK 03: EXISTING COACH HOUSE DWELLING			
PROPOSED CHANGES: DEMOLITION & CONSTRUCTION ELEVATIONS			
Scale	Drawn PD	Checked EJG	Date 14.01.22
Project No. 21061	Drg. No. 21061/P/307		Revision P1
☐ Information Comments			☐ Tender
☒ Planning			☐ Construction


DO NOT SCALE. WORK TO FIGURED DIMENSIONS ONLY.
ALL EXISTING DIMENSIONS TO BE CHECKED ON SITE.
DRAWN ON AUTOCAD R2004 AT DEADY GAHAN ARCHITECTS LTD
LAYERS ON THIS DRAWING COMPLY WITH BS 1192: PART 5

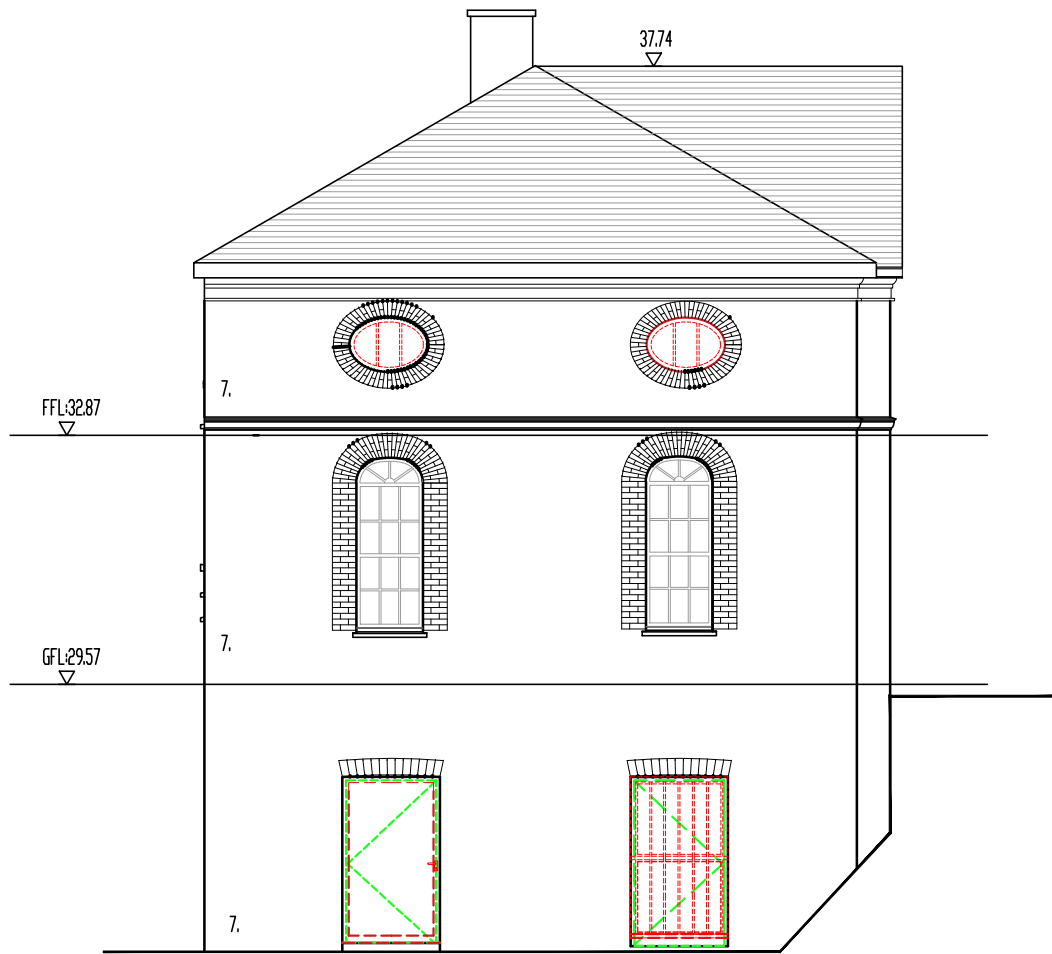

ELEVATION B-B
SCALE 1:100 @A3

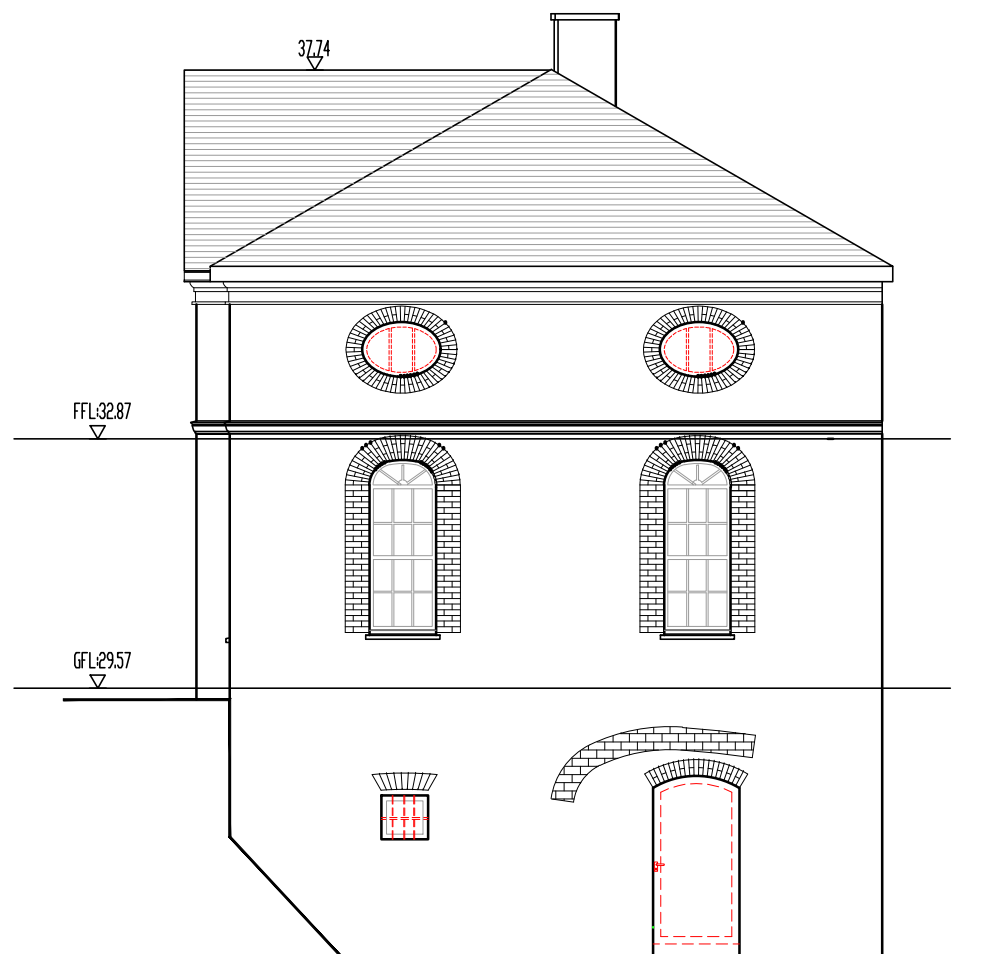


ELEVATION D-D
SCALE 1:100 @A3

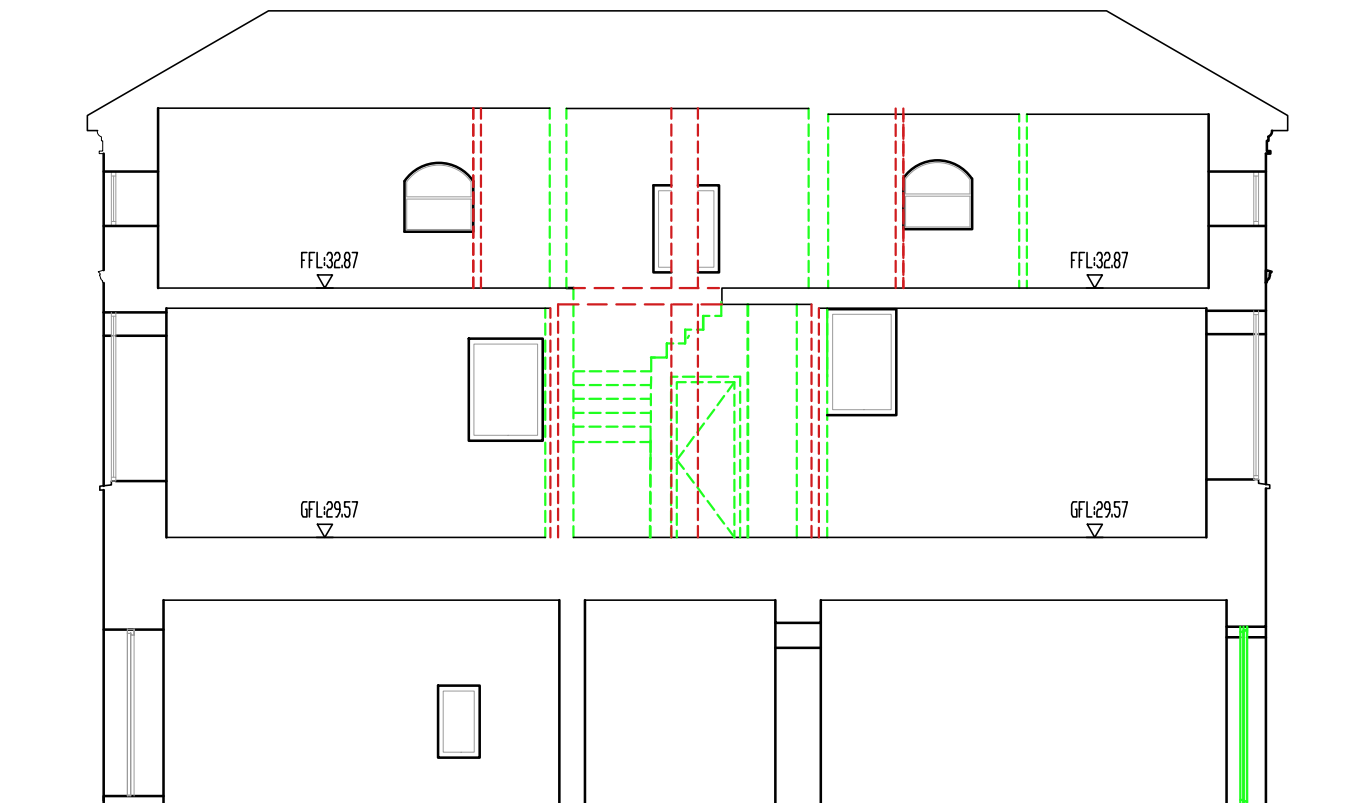

SECTION 1-1
SCALE 1:100 @A3

- ELEMENTS TO BE REMOVED/BLOCKED UP
- ELEMENTS TO BE ADDED / ALTERED

date	rev	name	chk	note
09.06.22	P1	PD	EJG	ISSUE FOR PLANNING

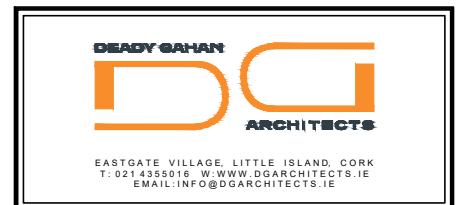

Project
PROPOSED RESIDENTIAL DEVELOPMENT
AT GLYNTOWN, GLANMIRE,
CO. CORK

Drawing title
BLOCK 03: EXISTING COACH HOUSE DWELLING
PROPOSED CHANGES: DEMOLITION & CONSTRUCTION ELEVATIONS

Scale	Drawn	Checked	Date
J	PD	EJG	14.01.22
Project No.	Dr. No.	Revision	
21061	21061/P/308	P1	

☐ Information / Comments	☐ Tender
☒ Planning	☐ Construction