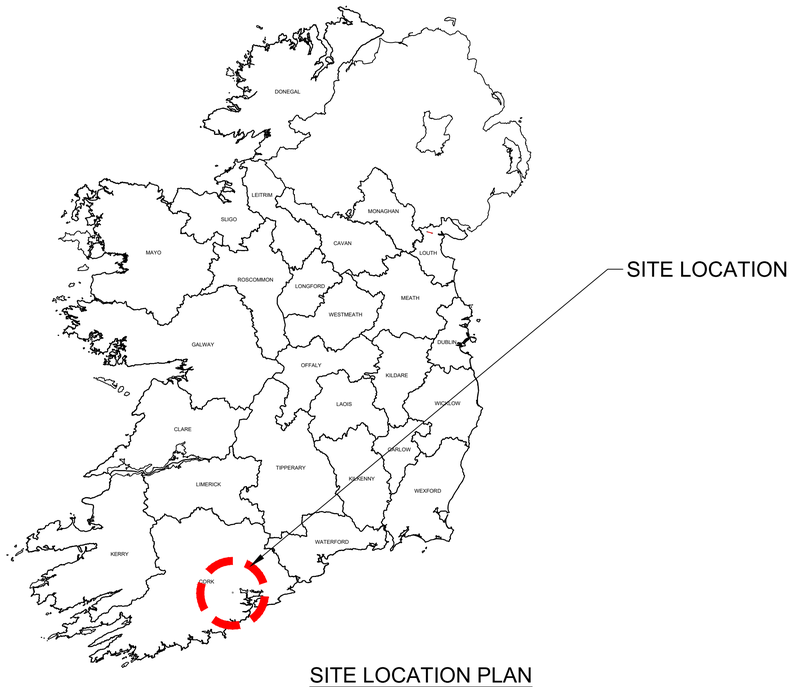

SITE LOCATION PLAN
NOT TO SCALE

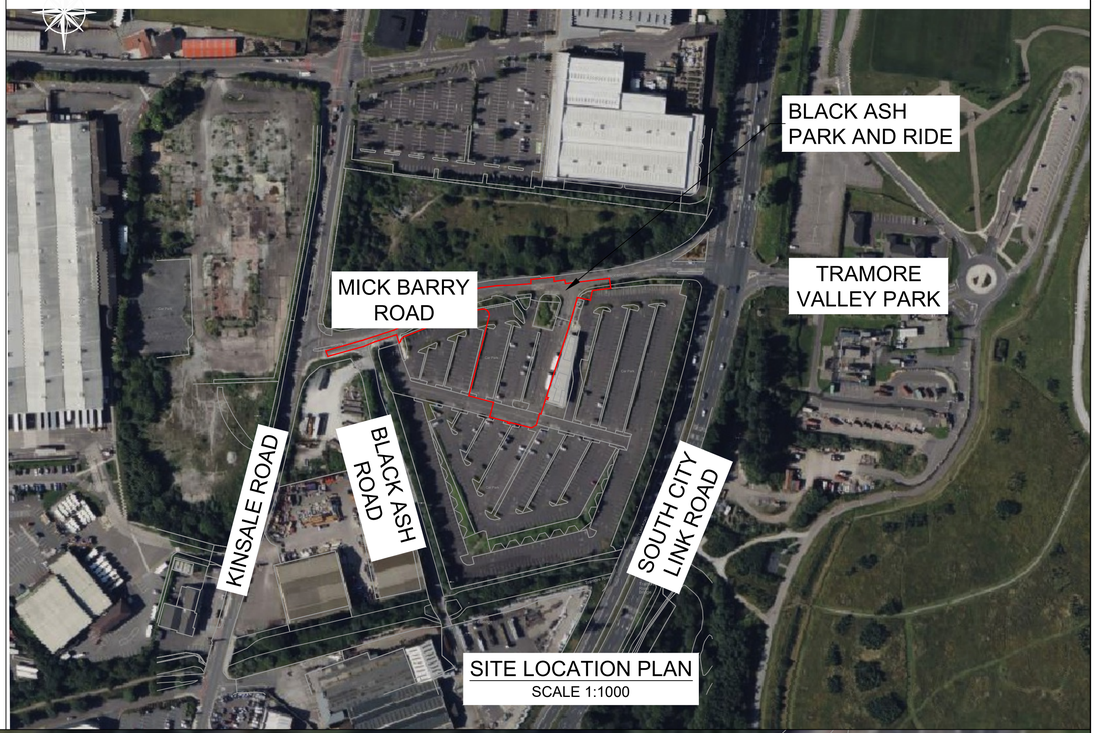

SITE LOCATION PLAN
SCALE 1:1000

SITE LOCATION PLAN
SCALE 1:500

OSI Licence No.: EN 0042225 © OSI/GOVERNMENT OF IRELAND - © CSEA 2025

DRAWING IS PRODUCED USING THE IRISH TRANSVERSE MERCATOR (ITM) GEOGRAPHIC COORDINATE SYSTEM

A1

LEGEND:

LANDS MADE AVAILABLE (0.5727ha)

Rev	Description	Drawn	Checked	Date
P01	ISSUED FOR PART 8 PLANNING	TP	BD	14/01/25

Clifton Scannell Emerson Associates Limited
Consulting Engineers,
3rd Floor The Highline,
Bakers Point, Pottery Road,
Dun Laoghaire, Co. Dublin,
Ireland, A96 KW29

T. +353 1 288 5006
F. +353 1 283 3466
E. info@csea.ie
W. www.csea.ie

Clifton Scannell Emerson Associates

Client: NATIONAL TRANSPORT AUTHORITY

Project: BLACK ASH PARK AND RIDE - BUS INTERCHANGE

Dwg. Title: SITE LOCATION MAP

Drawn By: TP | Date: JAN 25

Checked By: BD | Scale: AS INDICATED @ A1

CSEA Job No.: 20_008Z

Project Code	Originator	Zone/ Phase	Level	Type	Role	Dwg. No.
20_008Z	CSE	GEN	XX	DR	C	2001

S2 — SUITABLE FOR INFORMATION
Status Code — Suitability Description

P01 — PLANNING
Revision — Project Status