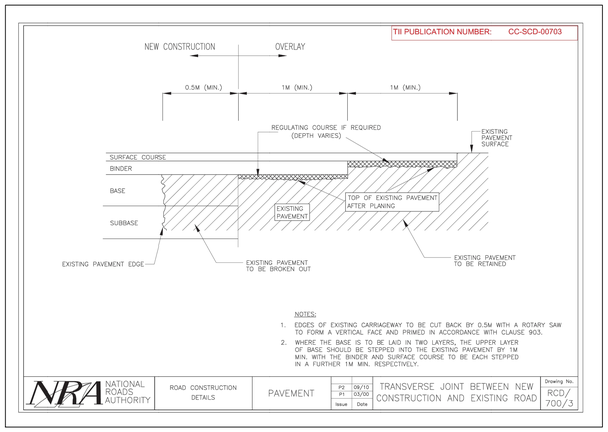

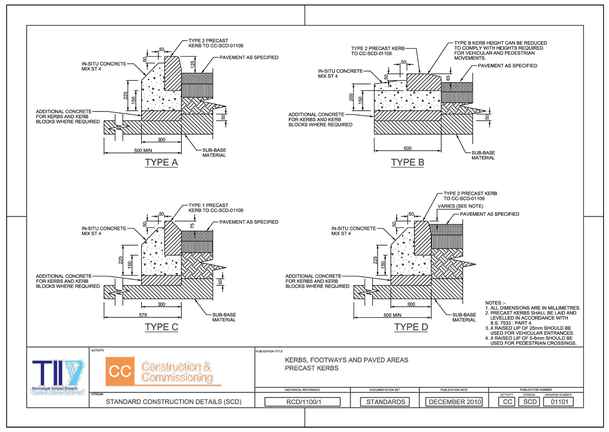

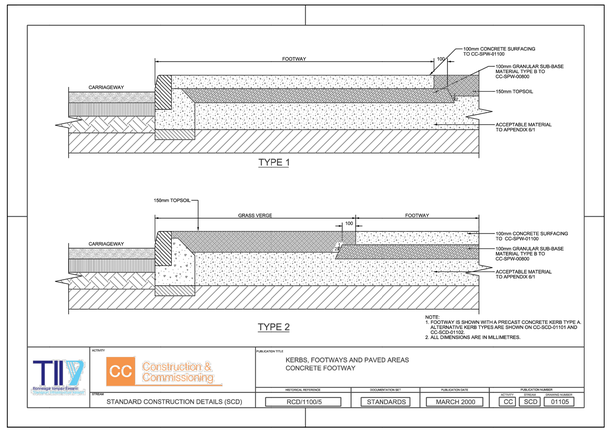

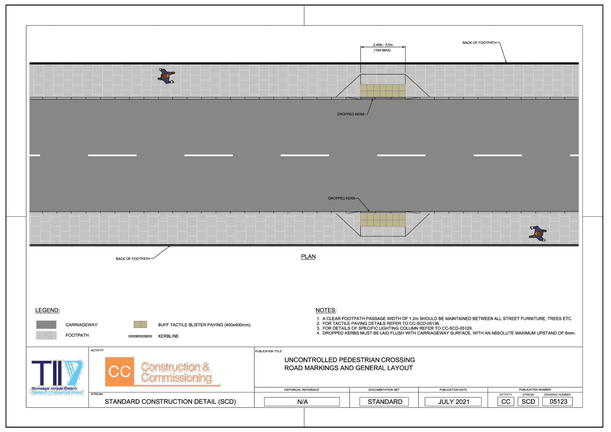

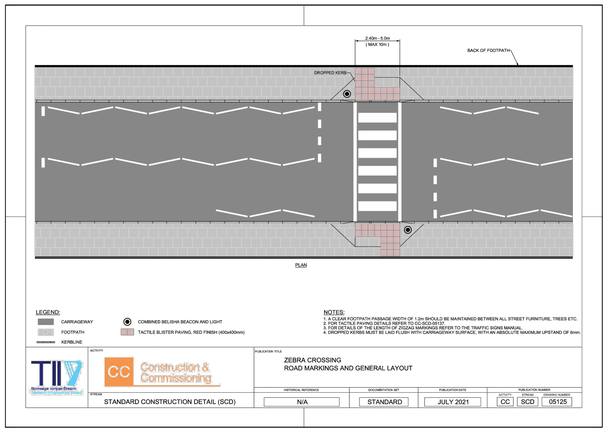

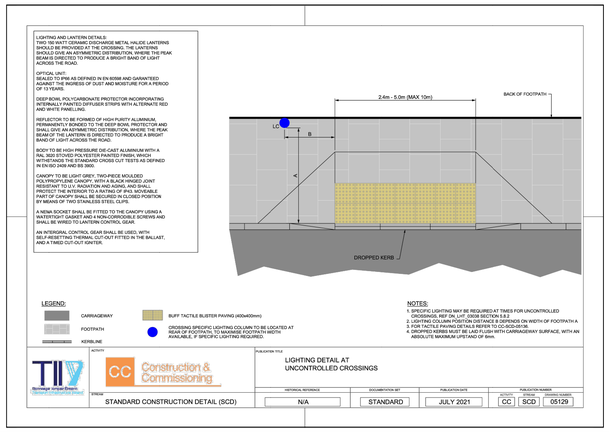

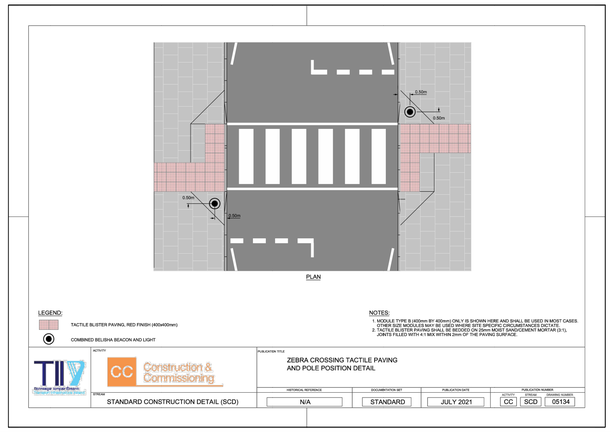

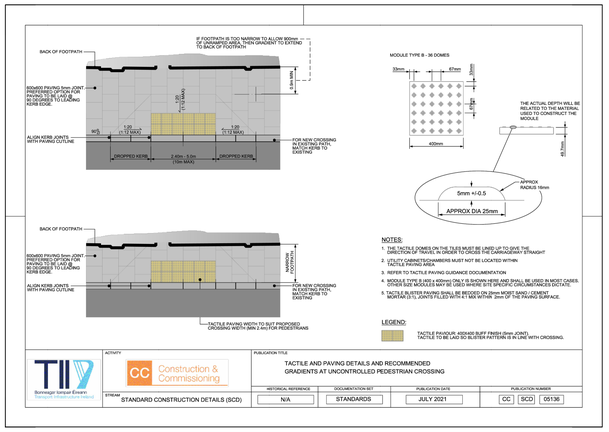

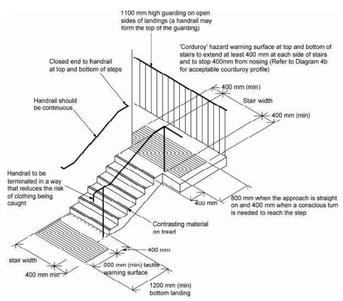

Stepped Access -
Key Dimensions And Use Of Hazard Warning

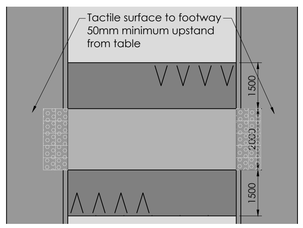

Pedestrian Crossing

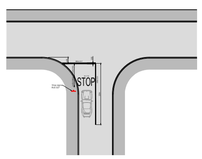

Typical Linemarking

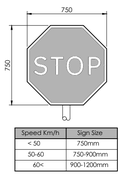

Speed Km/h	Sign Size
< 50	750mm
50-60	750-900mm
60<	900-1200mm

Stop Sign

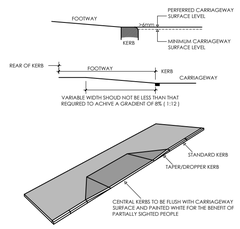

Typical Dished Kerb Layout

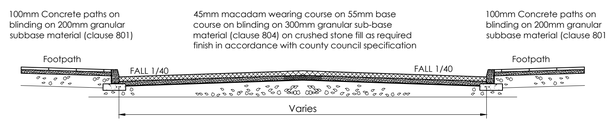

Typical Section Thro' Internal Estate Roadway
Scale 1:50

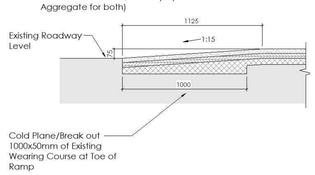

DOSA
DENIS O'SULLIVAN & ASSOCIATES
CONSULTING ENGINEERS
Joyce House
Barrack Square
Ballincollig
Cork
P31 KP84
021 4871781
info@dosa.ie
www.dosa.ie

© THIS DRAWING IS COPYRIGHT, NO PART OF THIS DOCUMENT MAY BE RE-PRODUCED OR TRANSMITTED IN ANY FORM OR STORED IN ANY RETRIEVAL SYSTEM OF ANY NATURE WITHOUT THE WRITTEN PERMISSION OF THE ENGINEER AS COPYRIGHT HOLDER EXCEPT AS AGREED FOR USE ON THE PROJECT FOR WHICH THE DOCUMENT WAS ORIGINALLY ISSUED.

REV.	DRAWN	CHKD	APPRVD	DATE	DETAILS
E	E.C.	B.O'S.	C.O'S.	06.09.'24	Revised And Reissued For Part 8
D	E.C.	B.O'S.	C.O'S.	26.08.'24	Revised And Reissued For Part 8
C	E.C.	B.O'S.	C.O'S.	09.08.'24	Issued For Part 8 Feedback

CLIENT

PROJECT
Development at Glyntown, Glanmire, Co. Cork

DRAWING TITLE
Typical Traffic Details

SHEET A1 | SCALE As Noted | PROJECT NO. 6291 | DRAWING NO. 5016 | STATUS/ISSUE E