


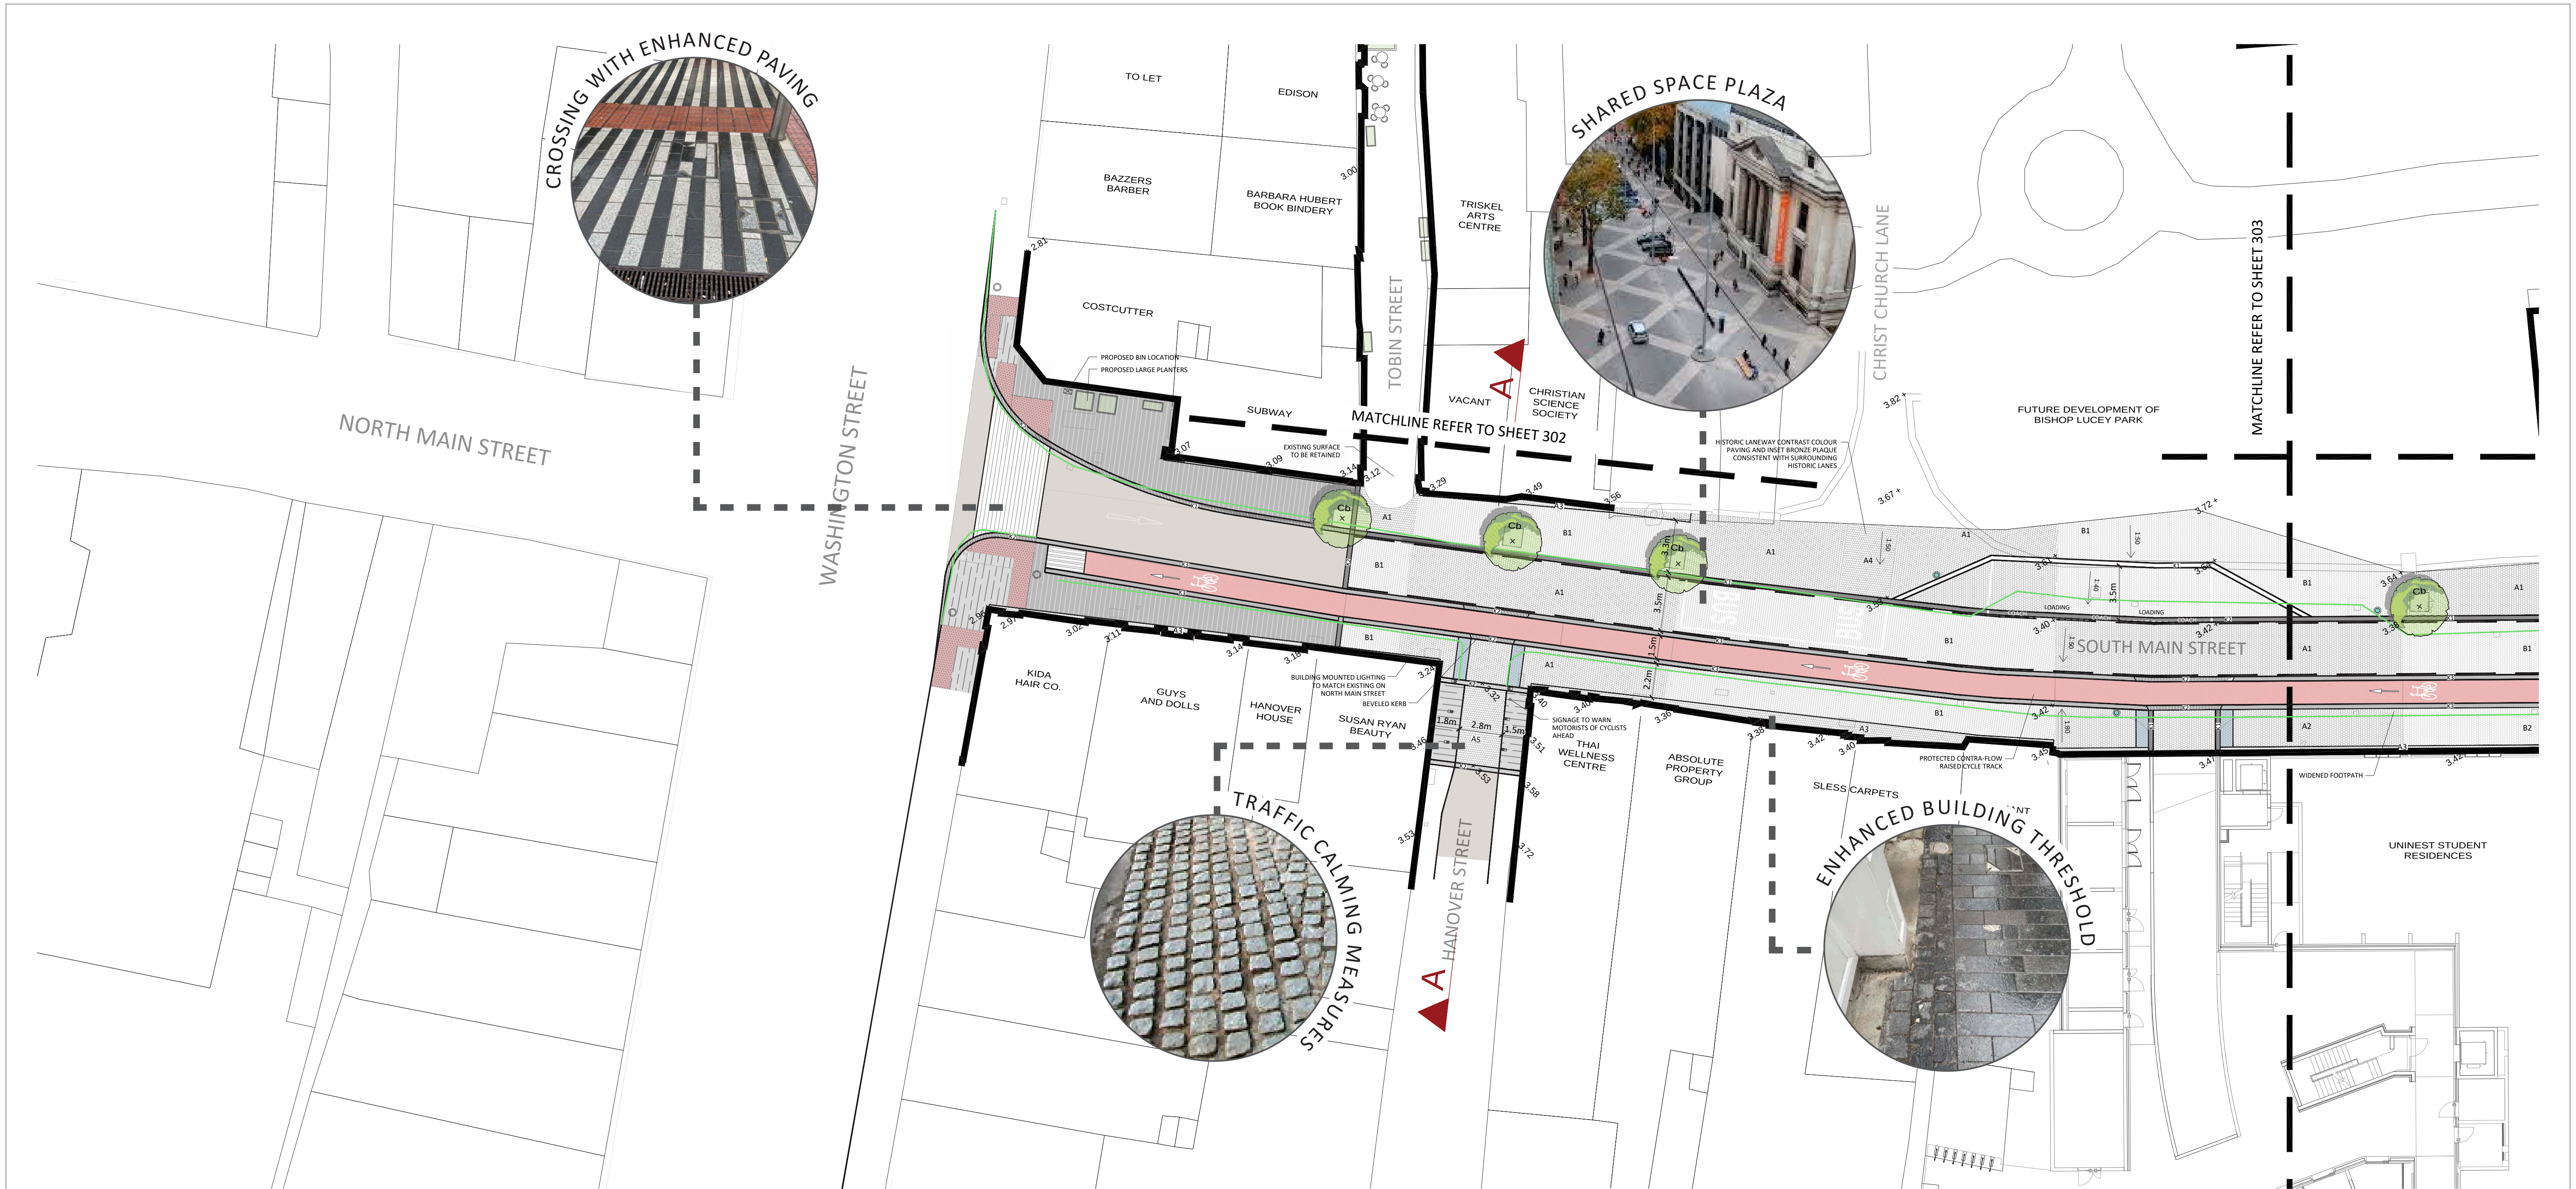

SOUTH MAIN STREET - PLAN VIEW

LEGEND

HARDSCAPE:

PAVING

Paving Type A - Dark Granite
A1: Picked Finish, 150 x 150 x 150mm paving
A2: Flamed Finish, 150 x 150 x 150mm paving
A3: Picked Finish, 150 x 150 x 100mm paving at building threshold
A4: Picked Finish, 150 x 150 x 150mm paving at Historic Laneway with artwork
A5: Granite Cobbles, 100 x 100 x 100mm setts at building access and Hanover St.

Paving Type B - Light Granite
B1: Picked Finish, 150 x 150 x 150mm paving
B2: Flamed Finish, 150 x 150 x 150mm paving

Paving Type C
C1: 600 x 300 x 80mm granite paving
C2: 100 x 100 x 100mm granite sett at driving apron

Paving Type D
Red Granite - TBC to match Bishop Lucey Park

Paving Type E
Typical granite aggregate paving

Paving Type F
Alternating Dark and Light granite pavers at controlled Crossing

Paving Type G
Standard Cycle Lane - Red chip asphalt

Paving Type H
Standard chip asphalt

Paving Type I
Street print Asphalt/Concrete

Paving Type J
100 x 100 x 100mm, blue grey limestone setts, fan-tail pattern (TBC)

Paving Type K
100 x 100 x 100mm porphyry fan-tail paving (TBC)

Paving Type L
600 x 450-900mm varied lengths, blue grey limestone, bush hammered (TBC)

Paving Type M
Permeable Resin Bound aggregate

KERBS

K1: Dark Stone Kerb
300x300x914mm dark granite, picked finish

K2: Flush Kerb - Stone Banding
300x300x914mm dark granite, picked finish

K3: Chamfered Stone Kerb at Cycle Lane
300x300x914mm dark granite with chamfered edge, picked finish

K4: Light Stone Kerb
200x200x914mm light granite, picked finish

K5: Standard Kerb
Standard PC/Cast in Situ Kerb

TACTILE PAVING

Red Blister at controlled crossing
200x133x65mm clay bricks

Blue Blister at uncontrolled crossing
200x133x65mm clay bricks

Corduroy Hazard at uncontrolled crossing
200x100x65mm clay bricks

Cycleway controlled slabs
400x400x50mm precast concrete tactile flags

SITE FEATURES/FURNISHINGS:

Planting Area

Proposed SUDS Tree Pit System with Tree Grille

Planter Box

Proposed Raised Access Pedestrian Crossing

Stone Seatwall

Bench/Individual Seat

Cafe Tables & Chairs

Proposed Bollard and retention socket

Existing Light Column to be removed

Proposed Light Column location

Proposed push button crossing signal

Proposed slot drain location

Proposed cycle stand location

Relocated bike share terminal

*Mood images shown are meant to reflect the character of the site and may not depict exact features

Rev	Date	Drawn	Checked	Description

Notes

Copyright © All Rights Reserved
This work is copyright and cannot be reproduced or copied in any form without the written permission of the copyright owner. No part of this publication may be reproduced, stored in a retrieval system, or transmitted in any form or by any means, electronic, mechanical, photocopying, recording, or by any information storage or retrieval system, without the prior written permission of the copyright owner.
This drawing is to be read in conjunction with relevant consultant's drawings.

Key Plan

North

Project	BEAMISH & CRAWFORD QUARTER INFRASTRUCTURE			Project No.	6813		
Dwg	SITE PLAN			Drawing No.	301		
Scales	1:200 @ A1		Status	Planning		Date	12/07/2021
Penrose Wharf Business Centre, Penrose Wharf, Cork Tel: +353(0) 21 242 5620				mail@bradysbjmarmartin.com www.bradysbjmarmartin.com		Dwn	EG
				Chd	DB	Passed	

BSM
Est. 1968

